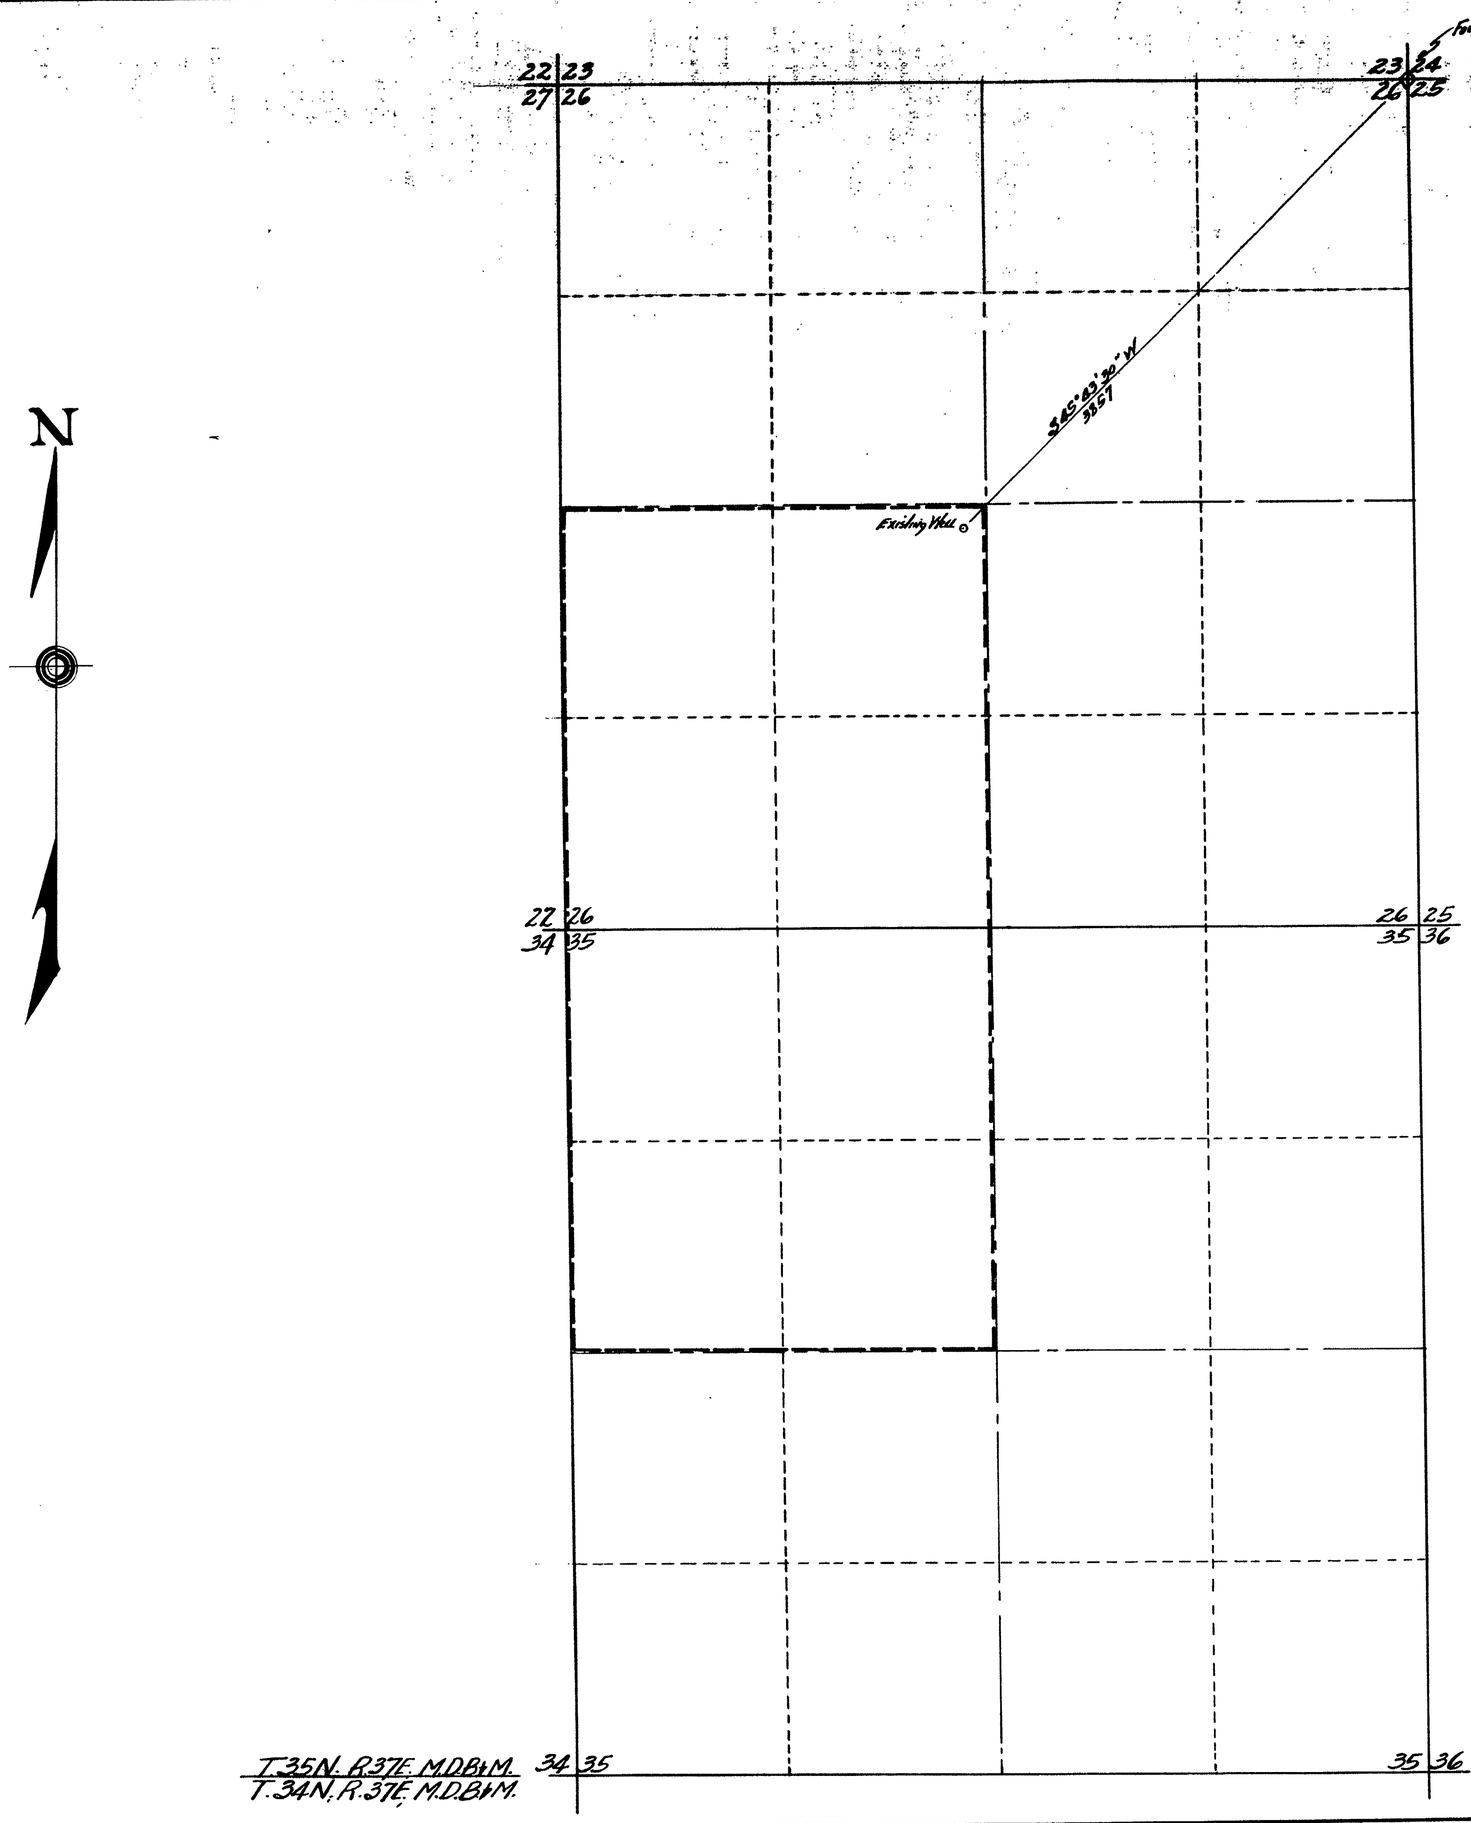

STATE OF NEVADA
COUNTY OF HUMBOLDT ..... } S.S.

I, Richard M. Black, being first duly sworn depose and say that this map, consisting of one sheet, has been correctly drawn to the designated scale from field notes of a survey made by me, between the 1st day of December and the 15th day of December 1953, that it truly and correctly represents the location and extent of the works used to divert water from an Underground Source in Humboldt County, by E. W. Westmoreland and, for irrigation purposes. That the proposed point of diversion, the approximate location and size of the diverting channel, all reservoirs or basins, the location and names of all other works which will cross or connect with the proposed works, and the boundary of all lands, showing by 40-acre sub-divisions the areas proposed to be irrigated are fully and correctly designated thereon.

Richard M. Black R.E. #1458
STATE WATER RIGHT SURVEYOR

Subscribed and sworn to before me this 30th day of DECEMBER, 1953.

Donalda Leighton
Notary public in and for Humboldt County, NEVADA
My Commission expires Sept. 6, 1957.

SCALE: 1-IN. = 500 FT.

0 500 1000

FILED
Jan. 4, 1954
STATE ENGINEER'S OFFICE

OFFICE STATE ENGINEER
JAN 4 1954
RECEIVED
ANS

MAP

To Accompany Application To Appropriate Water For Irrigation By E. W. Westmoreland From Underground In Humboldt County, Nevada

15156