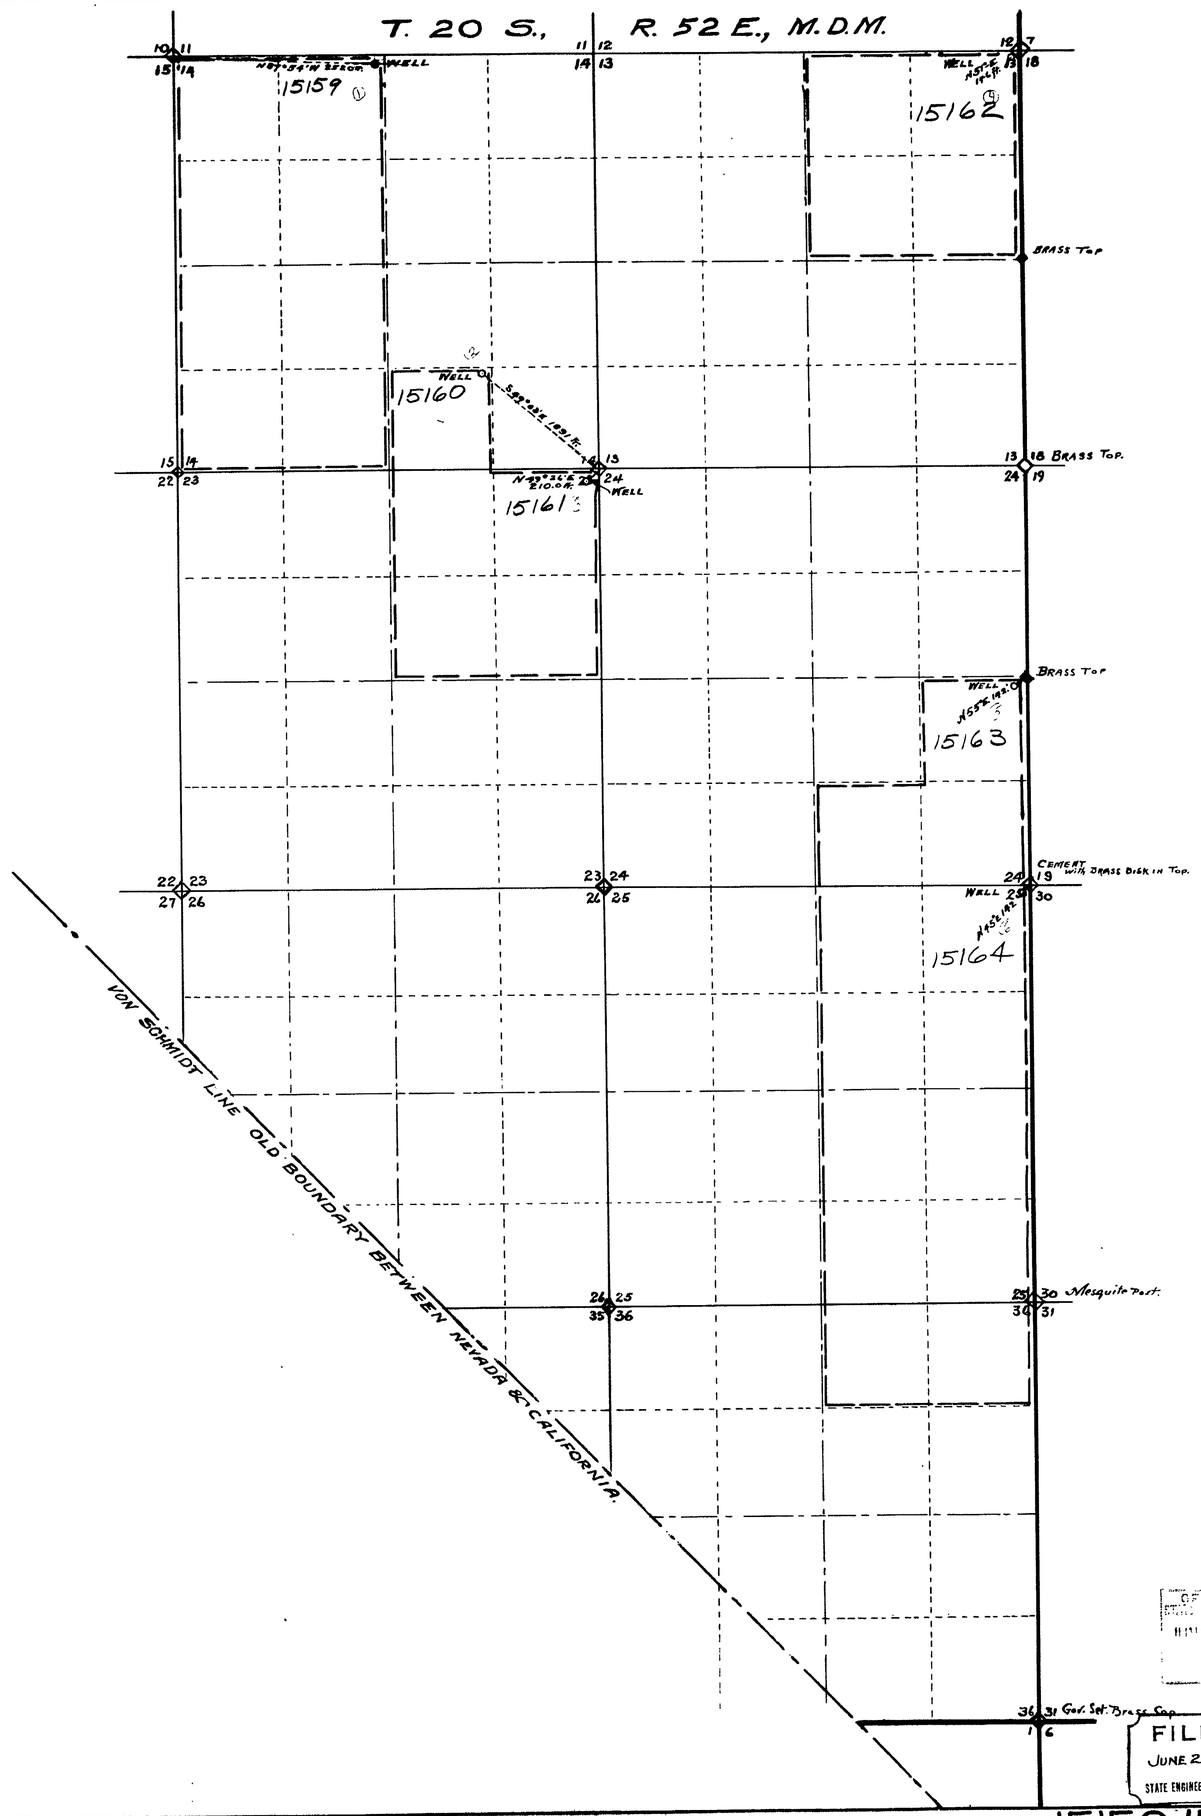

STATE of NEVADA } S.S.
COUNTY of NYE }

I, C.A. Liddell, being first duly sworn, depose and say that this map, consisting of one sheet, has been correctly drawn to the designated scale from field notes of a survey made by me between 14th & 22nd day of June 1953; that it truly and correctly represents the proposed location and extent of the works used to divert water to be obtained from an underground source in Nye County by

WALTER ANDERSON for irrigation and domestic purposes. That the proposed point of diversion, the well, the approximate size of the diverting channel, all reservoirs, or basins, the locations and names of all other works which will cross or connect with the proposed works, and the boundary of all lands, showing by 40 Acre subdivisions the areas proposed to be irrigated, are fully and correctly designated thereon.

C.A. Liddell
STATE WATER-RIGHT SURVEYOR

Subscribed and sworn to before me this 22nd, June, 1953.
Blanche A. Murphy
Notary Public in and for Nye County, Nevada.
My Commission Expires May 1, 1957

SCALE 1 IN. = 1000 FT.

FILED
JUNE 26, 1953
STATE ENGINEER'S OFFICE

MAP
TO
ACCOMPANY APPLICATION
TO
APPROPRIATE WATER
FOR
IRRIGATION AND DOMESTIC USE
BY
WALTER ANDERSON
FROM UNDERGROUND SOURCE
IN PAHRUMP VALLEY

15159-15164

15159-15160-15161-15162-15163-15164