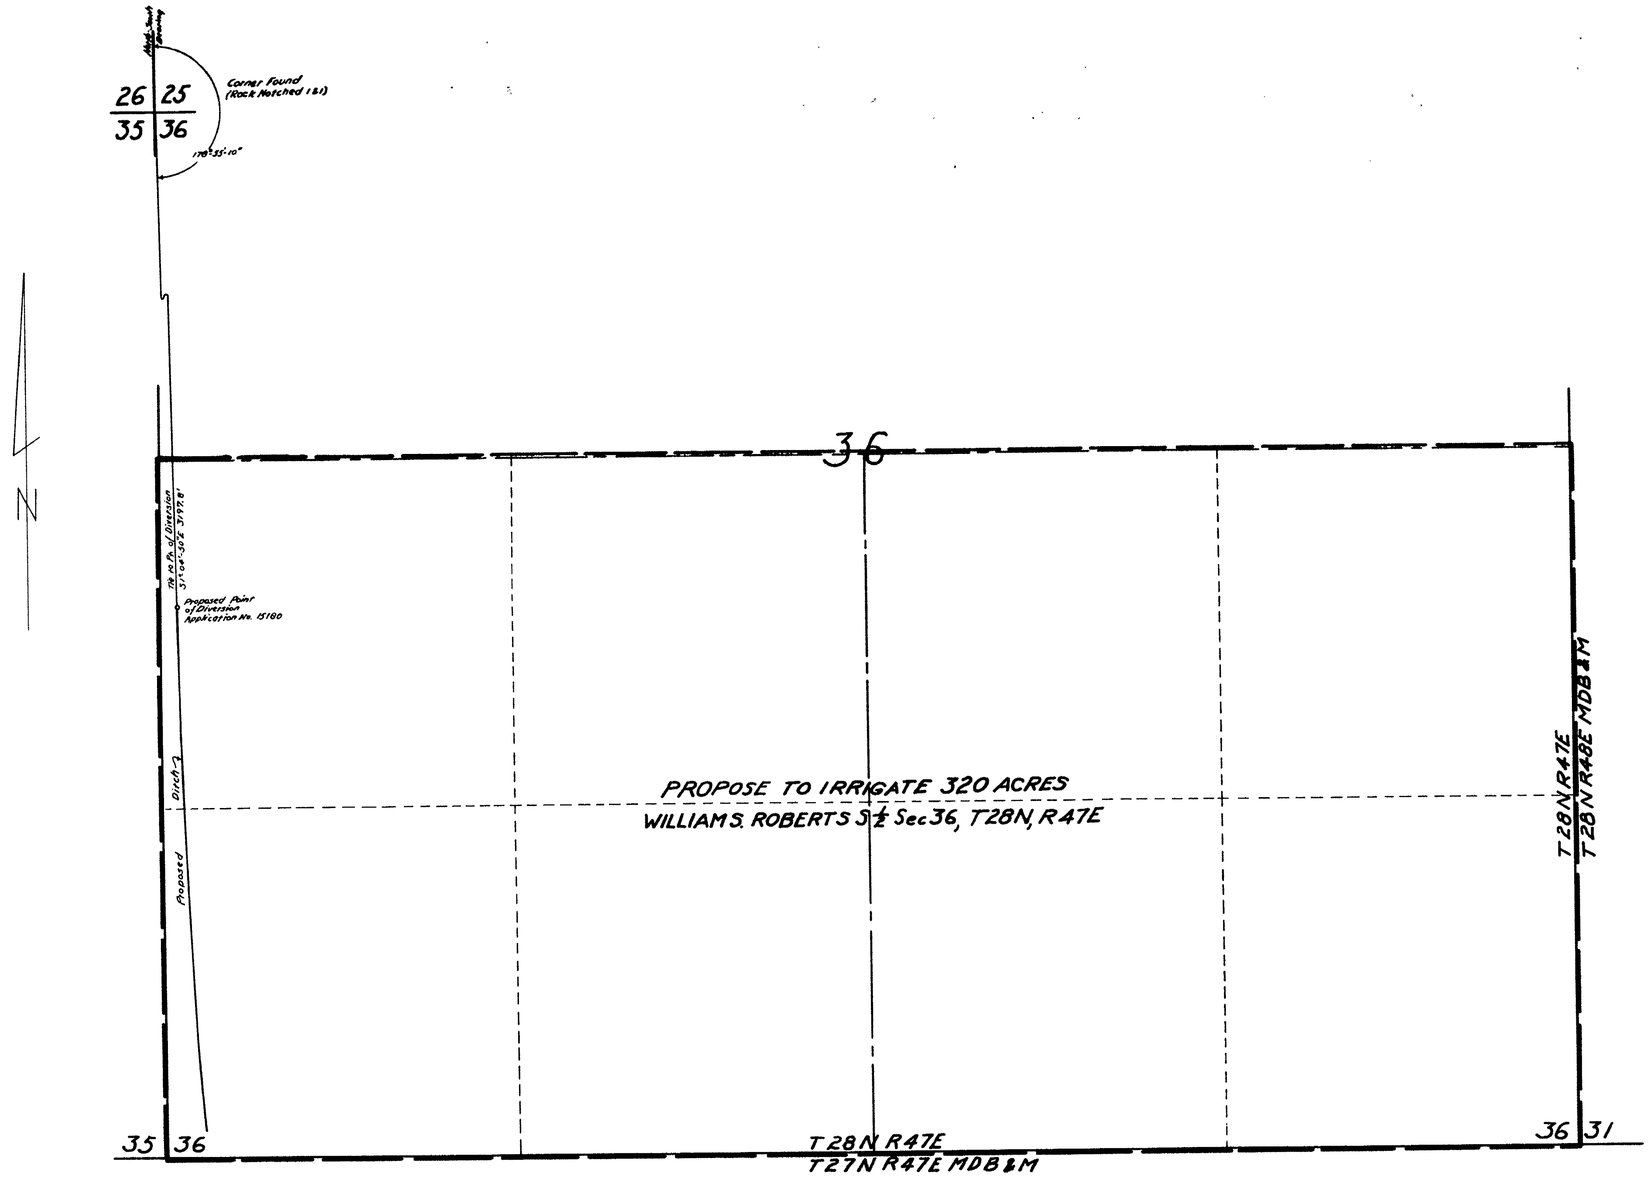

STATE OF NEVADA
COUNTY OF ELKO ..... } S.S.

I, W.H. Settelmeyer, being first duly sworn, depose and say that this map, consisting of one sheet, has been correctly drawn to the designated scale from field notes of a survey made by me on the 27th day of March, 1955; that it truly and correctly represents the proposed location and extent of the works used to divert water from underground sources in Lander County by William S. Roberts for irrigation purposes. That the proposed point of diversion, the approximate location and size of the diverting channel, all reservoirs or basins, the location and names of all other works which will cross or connect with the proposed works, and the boundary of all lands, showing by 40 acre subdivisions the areas proposed to be irrigated, are fully and correctly designated thereon.

W.H. Settelmeyer
STATE WATER RIGHT SURVEYOR

Subscribed and sworn to before me this 29th day of April, 1955.

Esther J. Carey
NOTARY PUBLIC IN AND FOR
ELKO COUNTY, NEVADA.

SCALE: 1" = 300'

0 100 200 300 400 500 1000 1500

FILED
MAY 2, 1955
STATE ENGINEER'S OFFICE

RECEIVED
STATE ENGINEER'S OFFICE
MAY -2 55
RECEIVED
A.N.S.

MAP TO ACCOMPANY
APPLICATION TO APPROPRIATE WATER FOR IRRIGATION
BY
WILLIAM S. ROBERTS
FROM
UNDERGROUND SOURCES IN LANDER COUNTY, NEVADA

15180