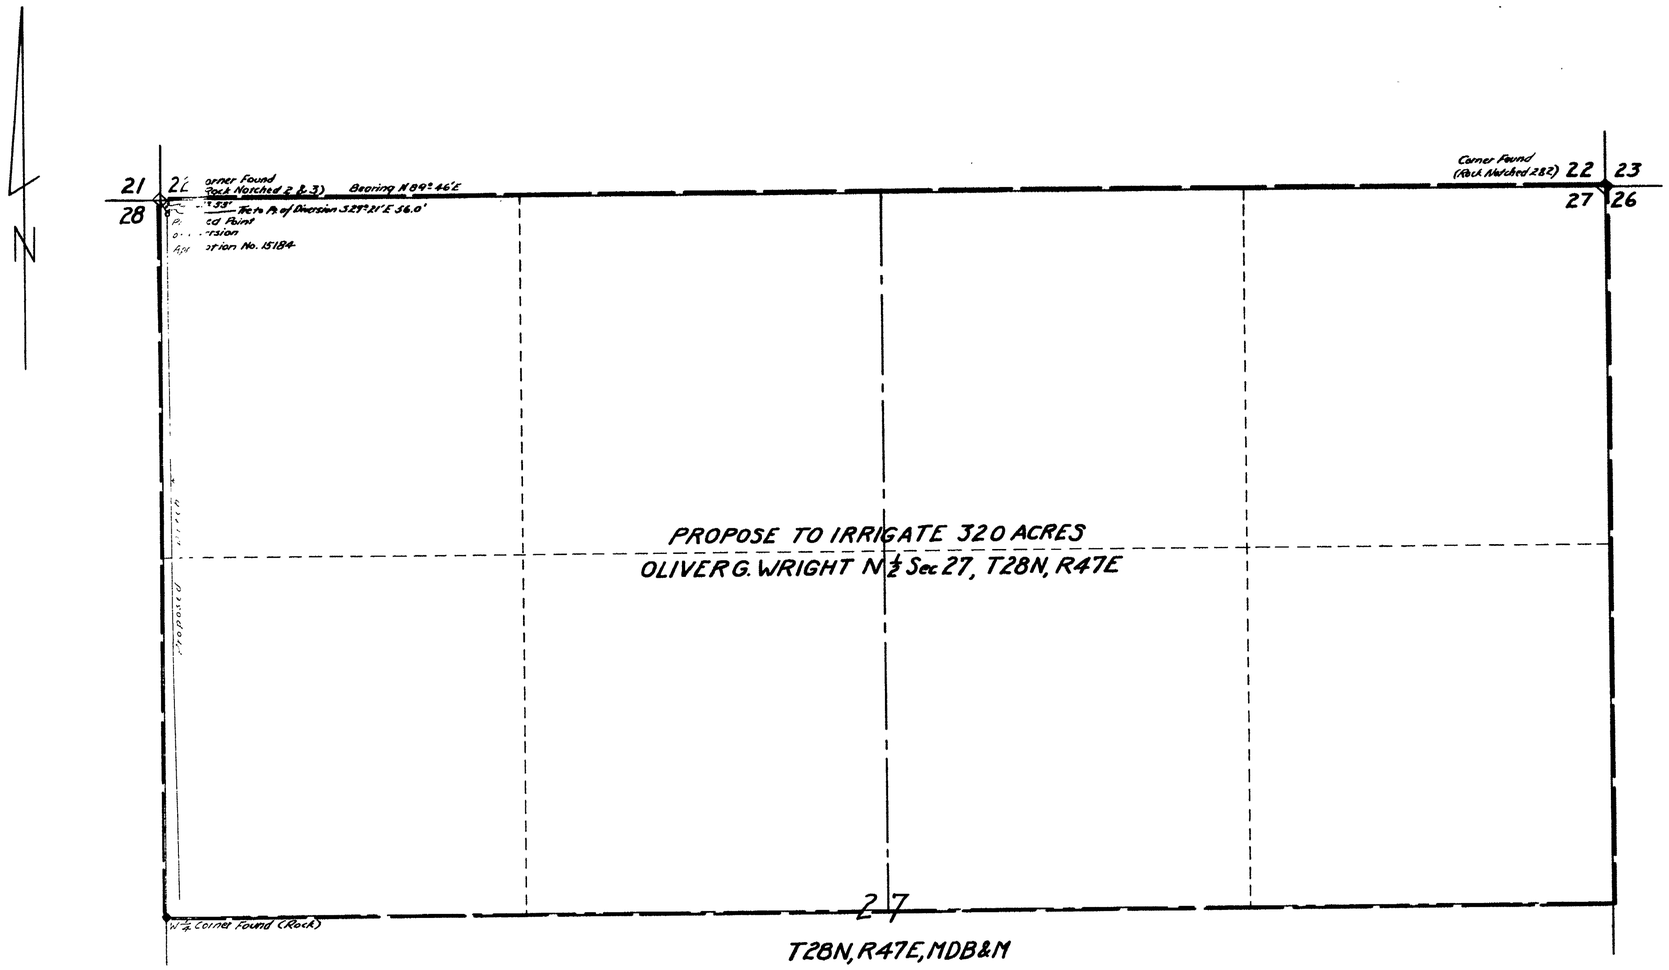

STATE OF NEVADA
COUNTY OF ELKO } S.S.

I, W.H. Setrelmeyer, being first duly sworn, depose and say that this map, consisting of one sheet, has been correctly drawn to the designated scale from field notes of a survey made by me on the 25th day of March, 1955; that it truly and correctly represents the proposed location and extent of the works used to divert water from underground sources in Lander County by Oliver G. Wright for irrigation purposes. That the proposed point of diversion, the approximate location and size of the diverting channel, all reservoirs or basins, the location and names of all other works which will cross or connect with the proposed works, and the boundary of all lands, showing by 40 acre subdivisions the areas proposed to be irrigated, are fully and correctly designated thereon.

STATE WATER RIGHT SURVEYOR

Subscribed and sworn to before me this 29th day of April, 1955.

NOTARY PUBLIC IN AND FOR
ELKO COUNTY, NEVADA.

SCALE: 1" = 300'

0 100 200 300 400 500 1000 1500'

FILED
MAY 2, 1955
STATE ENGINEER'S OFFICE

OFFICE
STATE ENGINEER
MAY 2 55
RECEIVED
APR

MAP TO ACCOMPANY
APPLICATION TO APPROPRIATE WATER FOR IRRIGATION
BY
OLIVER G. WRIGHT
FROM
UNDERGROUND SOURCES IN LANDER COUNTY, NEVADA

15184

SECTION	SUBDIVISION	TOWNSHIP	RANGE	ACREAGE	OF CULTURE	CULTURE
27	NE¼ NE¼	28N	47E	25.70	Cleared & Plowed	Pinto Beans & Sun Flower	Border Irrigation
"	NE¼ NE¼	"	"	14.30	Cleared	None
"	NW¼ NE¼	"	"	29.83	"	None
"	" "	"	"	10.17	Cleared & Plowed	Pinto Beans & Sun Flower	Border Irrigation
"	SW¼ NE¼	"	"	12.82	Cleared & Plowed	Pinto Beans & Sun Flower	Border Irrigation
"	" "	"	"	27.18	Cleared	None
"	SE¼ NE¼	"	"	40.00	Cleared & Plowed	Pinto Beans & Sun Flower	Border Irrigation
				160.00		

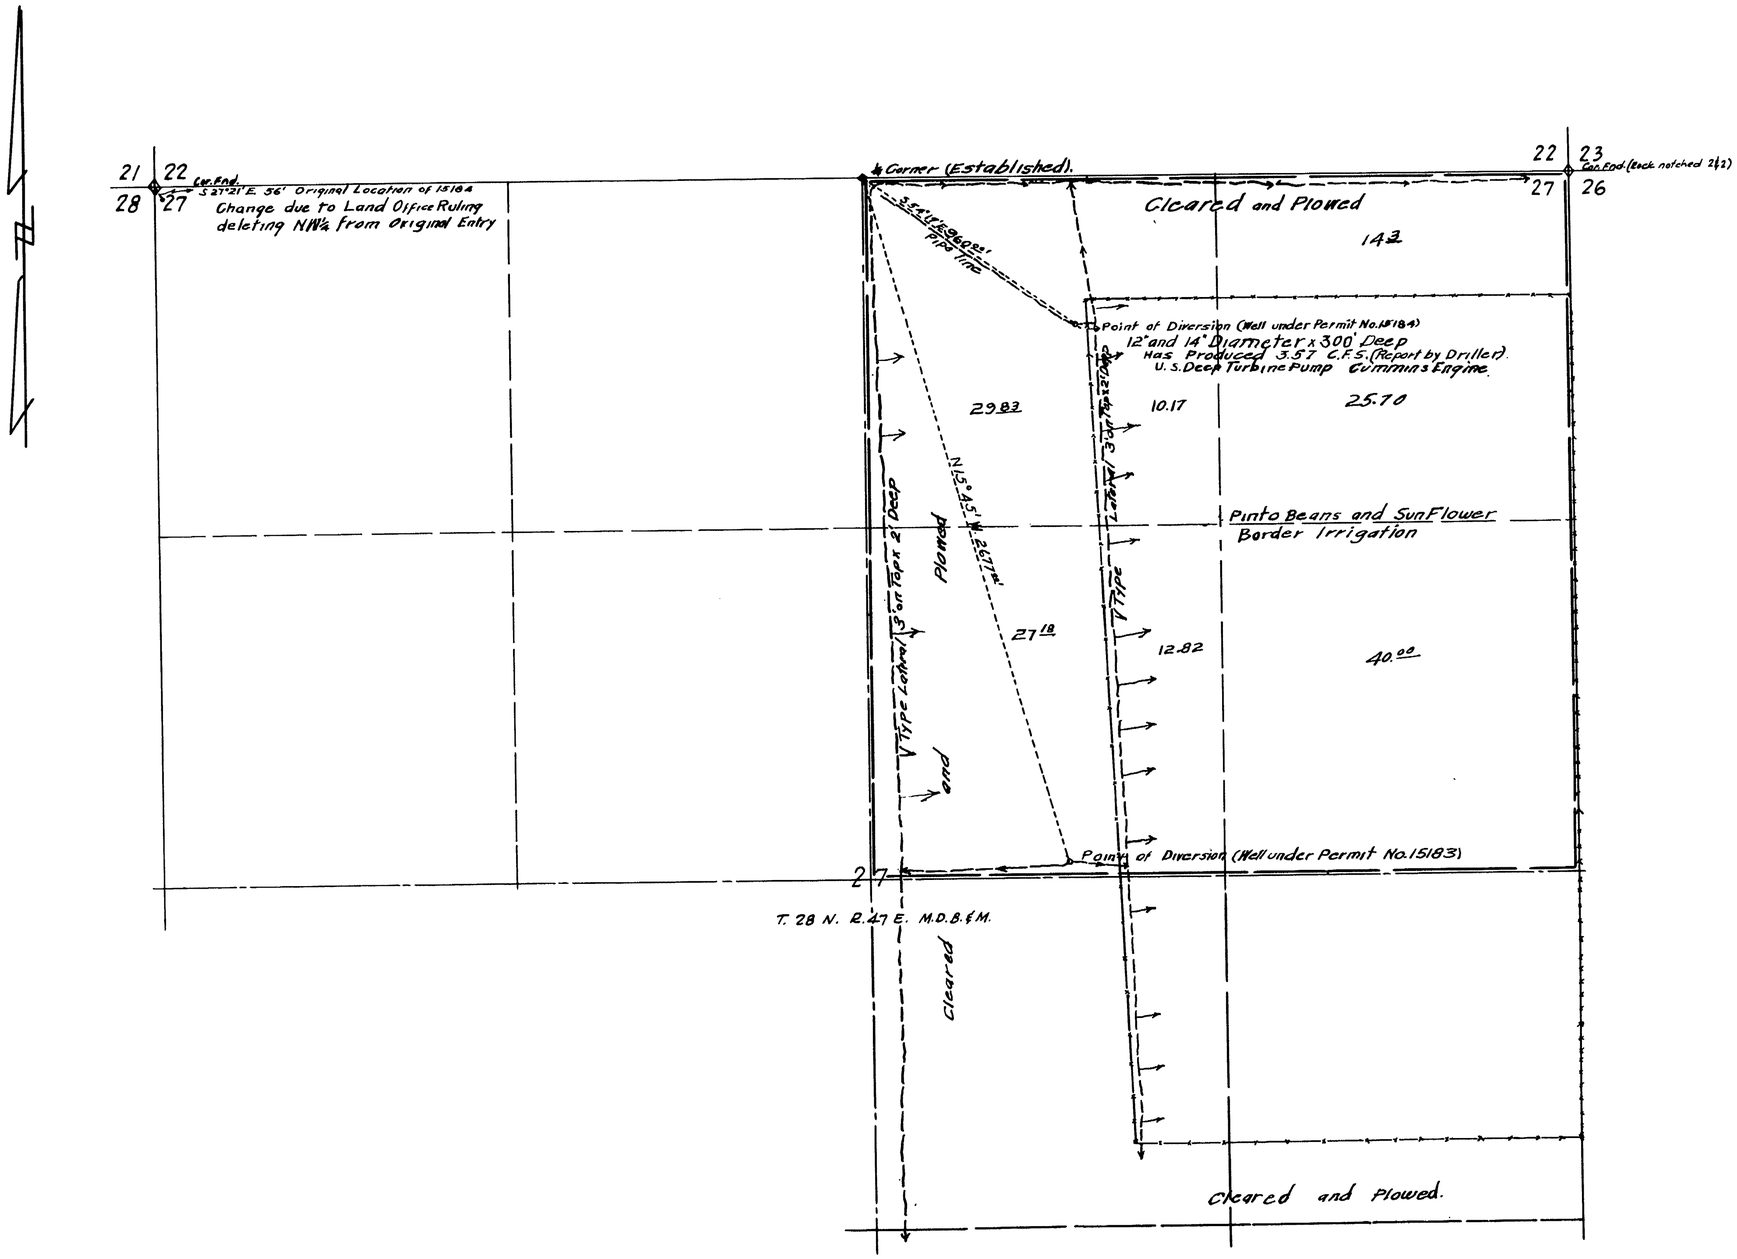

STATE OF NEVADA } ss
COUNTY OF ELKO

I, W.H. Settelmeyer, being first duly sworn, depose and say that this map, consisting of one sheet, has been correctly drawn to the designated scale from field notes of a survey made by me on the 5th day of May, 1963; that it truly and correctly represents the proposed location and extent of the works used to divert water in Lander County from underground sources by OLIVER G. WRIGHT for irrigation purposes under Application No. 15184 That the point of diversion, the location and size of the diverting channel, location and description of all measuring devices, the location and extent of lands owned or controlled by the applicant upon which water applied for under Application No. 15184 is used, together with the area and kind of culture in each 40-acre subdivision, and the location and names of all other works or streams which are crossed by or connected to said works are fully and correctly designated thereon.

W.H. Settelmeyer
State Water Right Surveyor

Subscribed and sworn to before me this 7th day of May, 1963.

Sofia Kane
Notary Public in and for Elko County, Nevada.
MY COMMISSION EXPIRES 1/22/67

SCALE: 1" = 300'

0 100 200 300 400 500 1000 1500

29479

MAP TO ACCOMPANY PROOF OF BENEFICIAL USE UNDER APPLICATION NO. FOR IRRIGATION BY OLIVER G. WRIGHT FROM UNDERGROUND SOURCES

29479 CERTIFICATE No. 9094 ISSUED 10-5-77

FILED
May 10, 1963
STATE ENGINEER'S OFFICE

1963 MAY 10 AM 9 42
STATE ENGINEER

29479 24596 21405 - 15184 File Under