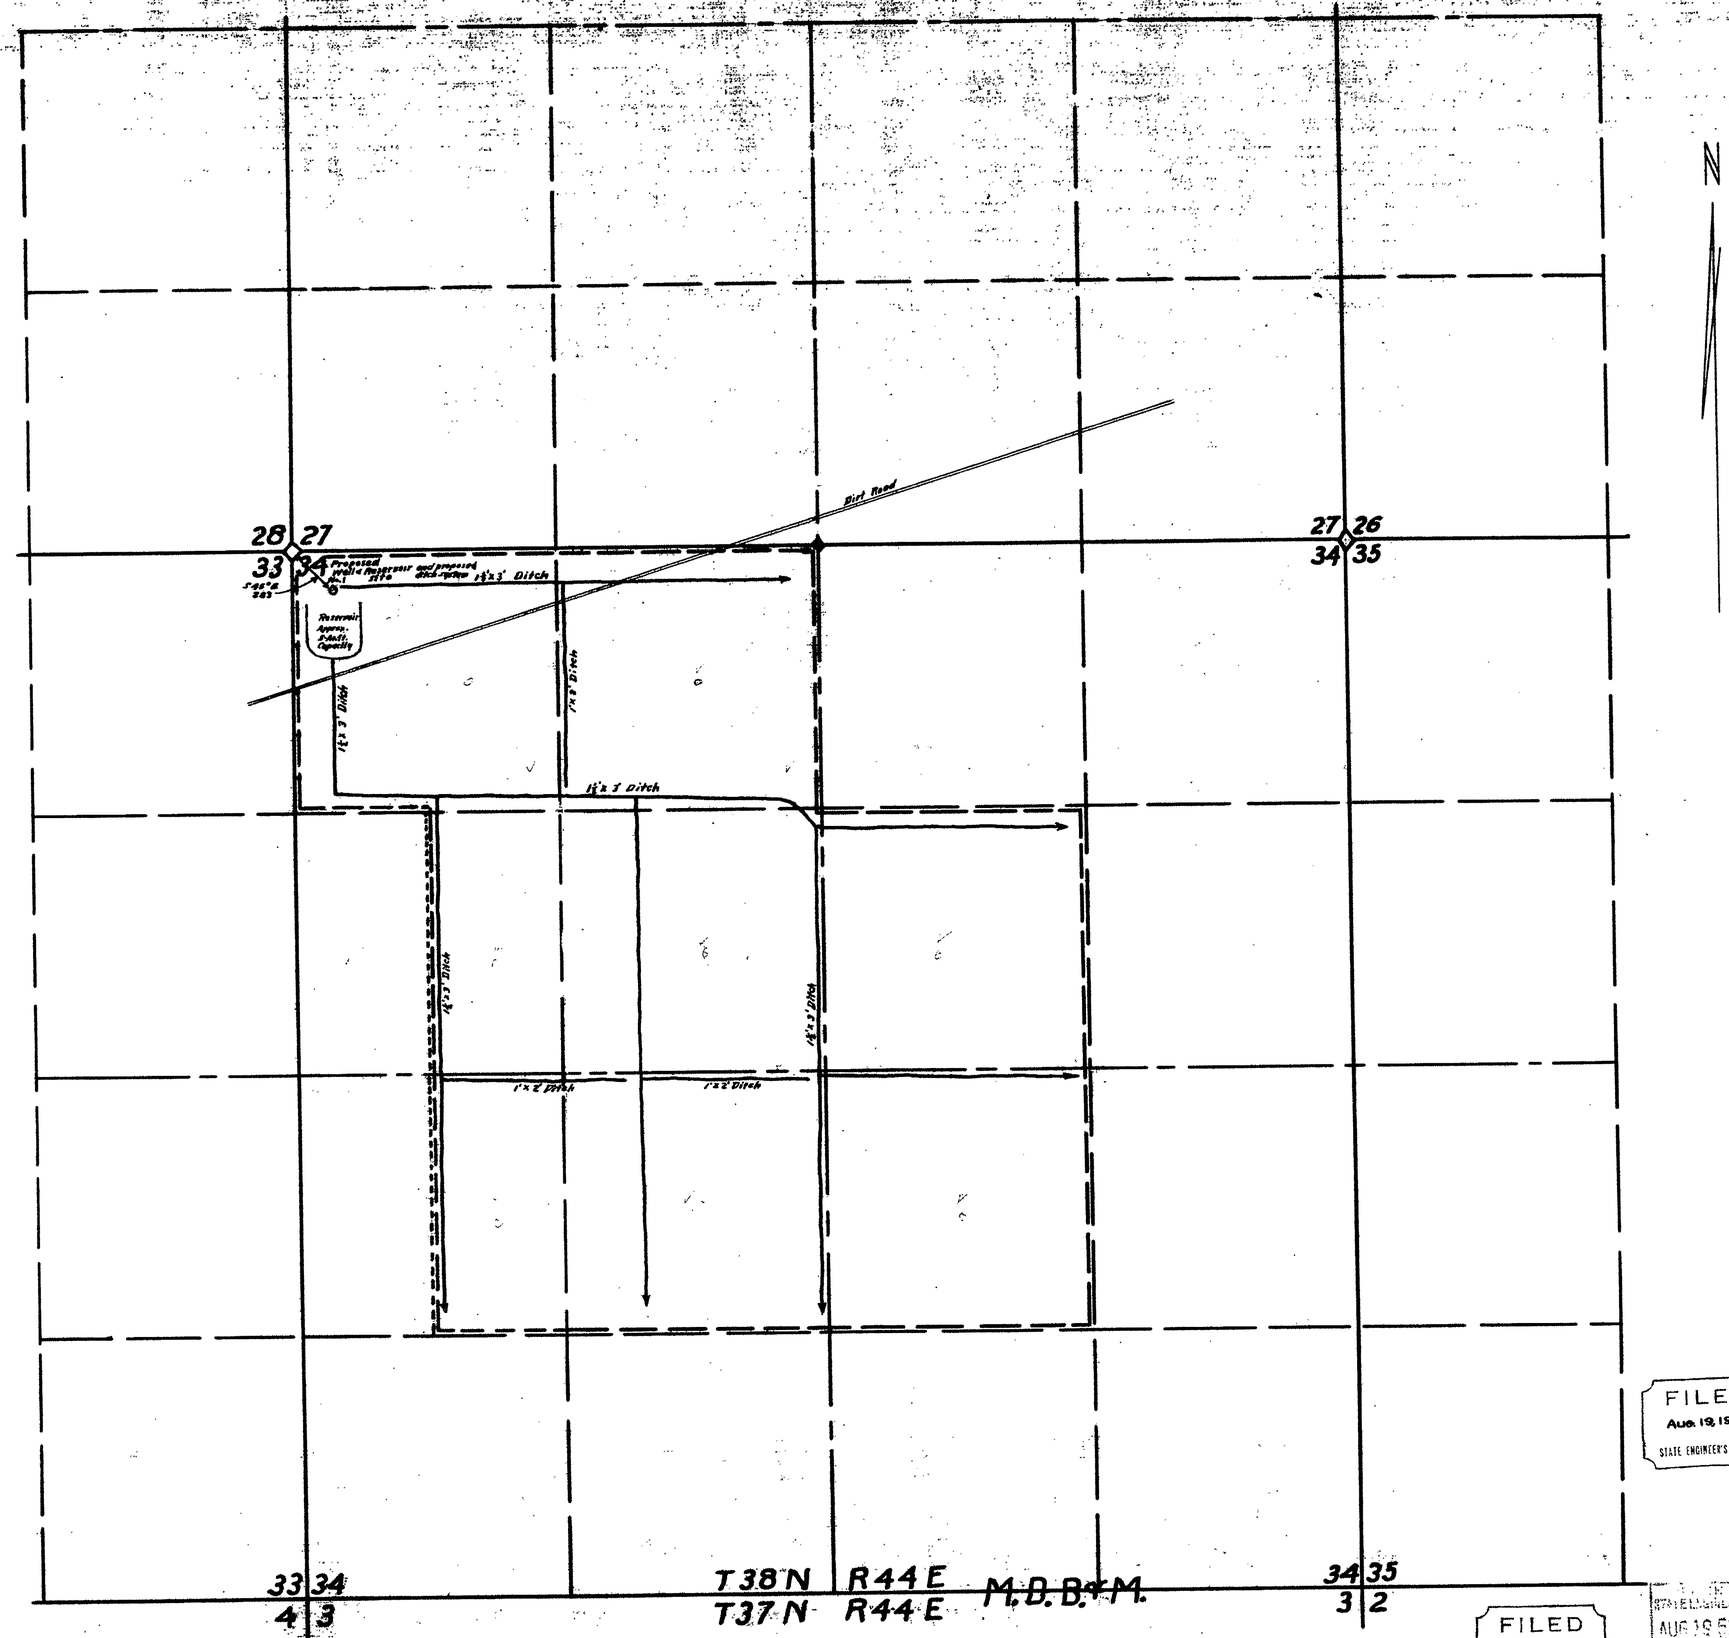

N

STATE OF NEVADA
COUNTY OF HUMBOLDT } SS

I, W.A. Wentz, being first duly sworn, depose and say that this map, consisting of one sheet, has been correctly drawn to the designated scale from field notes of a survey made by me on the 17th of June, 1953; that it truly and correctly represents the proposed location and extent of the works used to divert water from underground, in Elko County, by J. Morton Raper, for irrigation purposes. That the point of diversion, the approximate location and size of the diverting channel, all reservoirs or basins, the location and names of all other works which will cross or connect with the proposed works, and the boundary of all lands, showing by 40-acre subdivisions the areas proposed to be irrigated, are fully and correctly designated theron.

W.A. Wentz
State Water Right Surveyor

Subscribed and sworn to before me this 18th day of August, 1953.

Grace V. Bell
County Clerk-Humboldt County

Scale 1in = 400 ft.

FILED
Aug. 19, 1953
STATE ENGINEER'S OFFICE

FILED
STATE ENGINEER'S OFFICE

STATE ENGINEER
AUG 19 53

MAP

TO ACCOMPANY APPLICATION TO APPROPRIATE WATER FOR IRRIGATION BY J. MORTON RAPER FROM UNDERGROUND

W.A. Wentz - Civil Eng'r. R.P.E. No. 58 8-17-53

See Letter Encl 2

15190