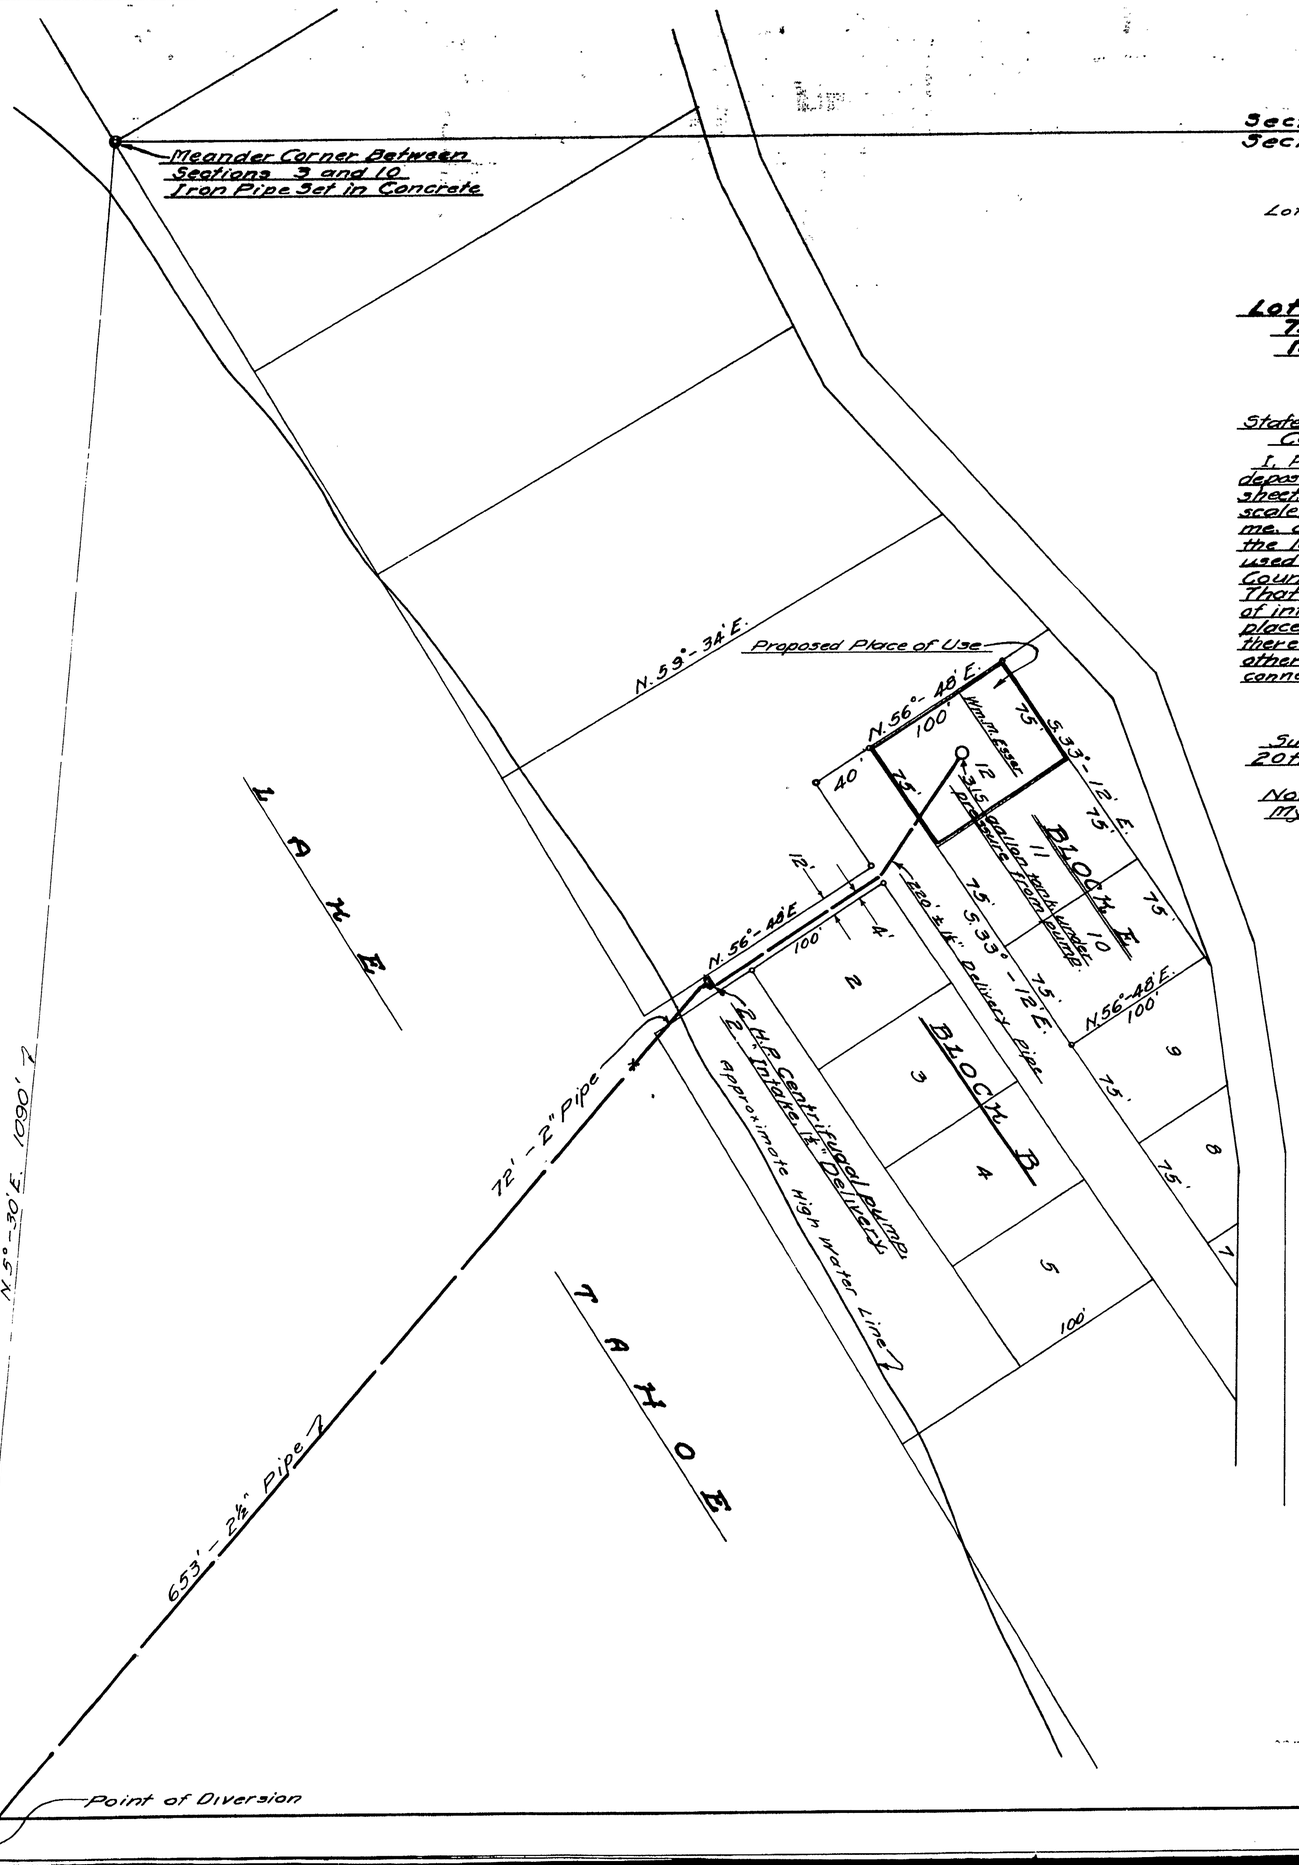

State of Nevada } s.s.
County of Washoe }

I, Philip S. Cowgill, being first duly sworn, depose and say that this map, consisting of one sheet, has been correctly drawn to the designated scale, from the field notes of a survey made by me, on July 12, 1953; that it correctly represents the location and extent of the proposed works used to divert water from Lake Tahoe in Douglas County, by Wm. M. Esser for domestic purposes. That the proposed point of diversion, the size of intake and delivery pipes and pump, and the place and manner of use are correctly shown thereon, and that no other works or streams or other sources of water are crossed by or connected with said works.

Philip S. Cowgill. R.E. No. 101
State Water Right Surveyor.

Subscribed and sworn to before me this 20th day of July, 1953.

Allen B. Curtis
Notary Public in and for Washoe County, Nevada.
My commission expires December 8, 1953.

FILED
SEPT. 21, 1953
STATE ENGINEER'S OFFICE

MAP
TO ACCOMPANY APPLICATION
TO APPROPRIATE WATER
FOR DOMESTIC PURPOSES
BY
WM. M. ESSER
FROM
LAKE TAHOE

15212