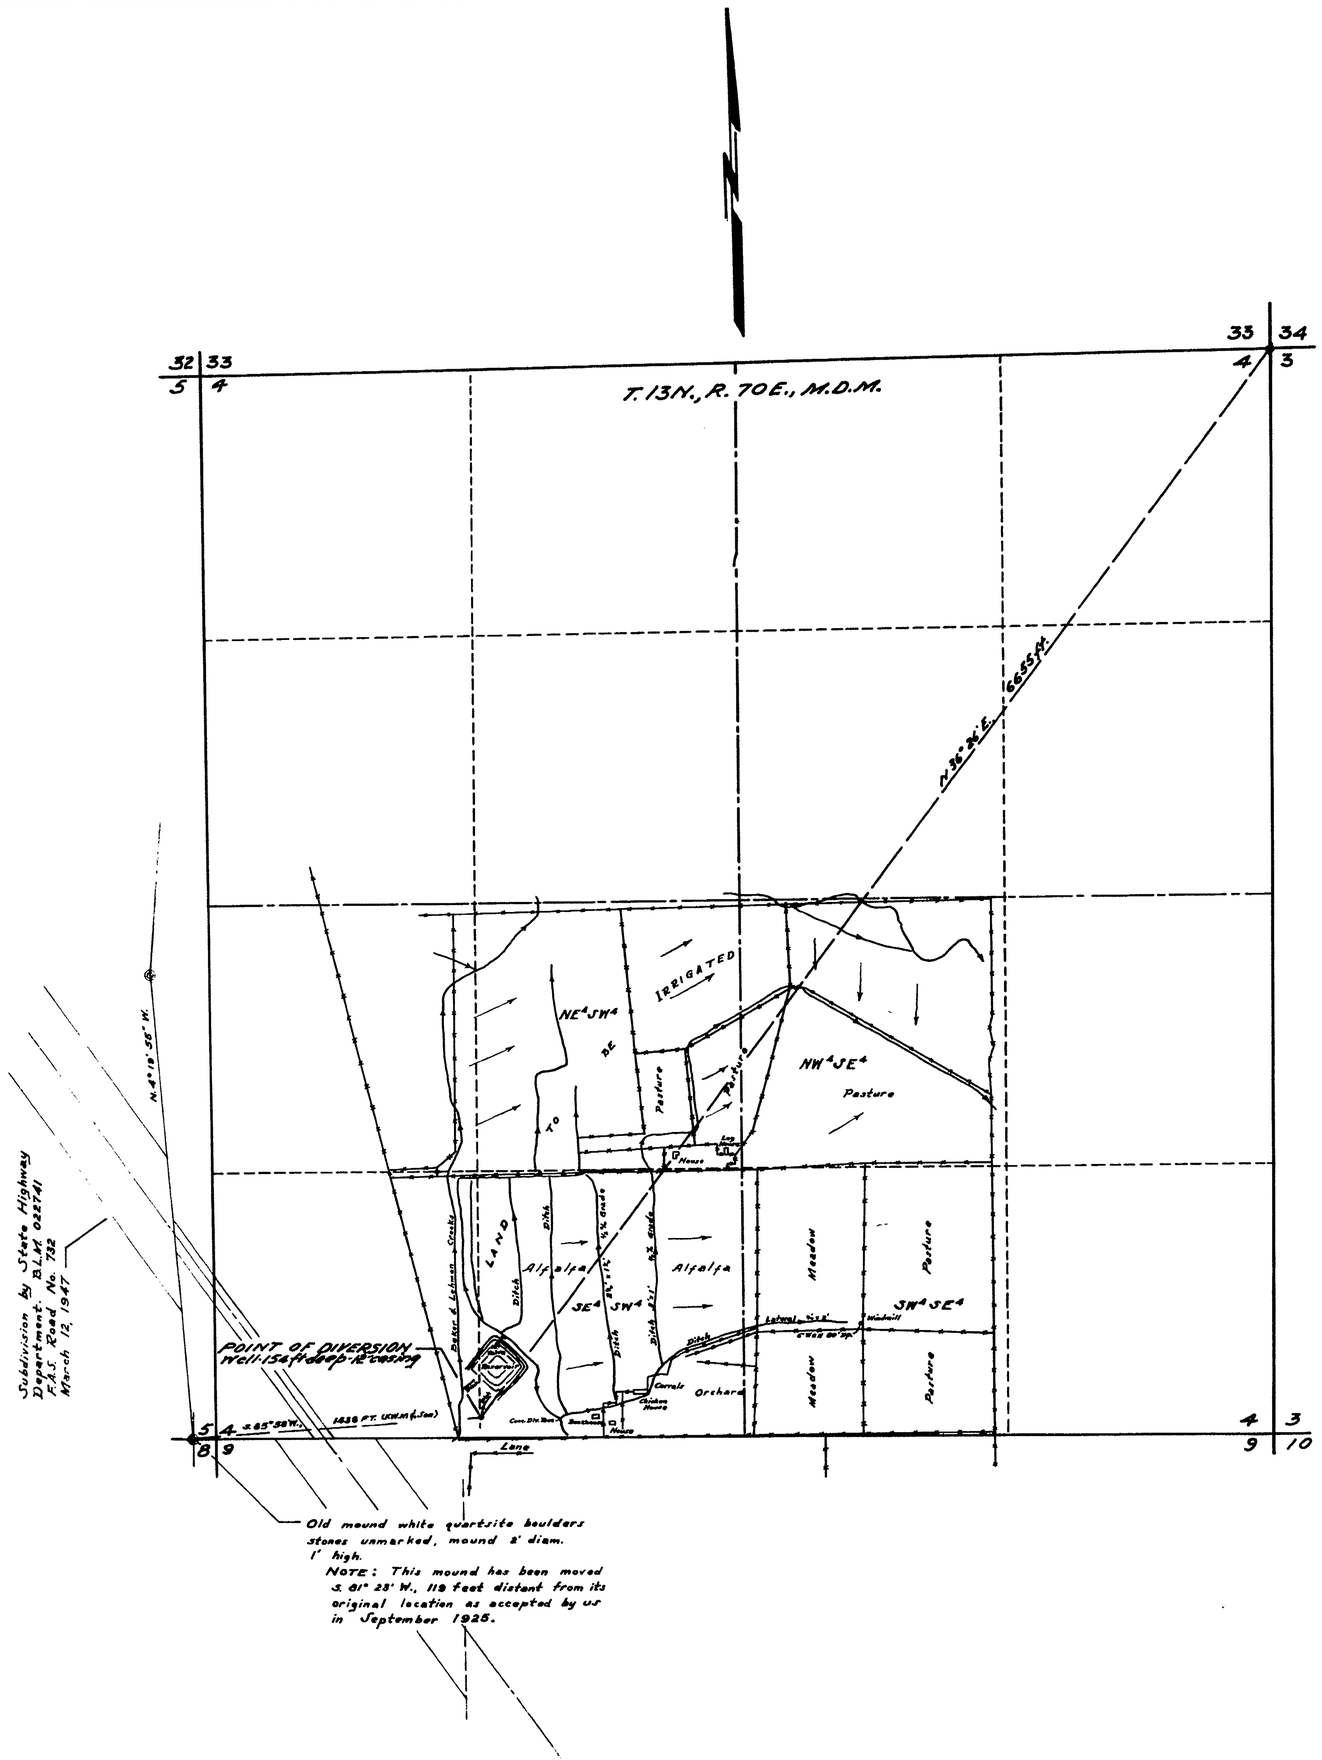

STATE OF NEVADA }
County of White Pine } ss.

I, Robert W. Millard, being first duly sworn, depose and say that this map, consisting of one sheet, has been correctly drawn to the designated scale from field notes of a survey made by me between the 5th and 7th days of April, 1953; that it truly and correctly represents the proposed location and extent of the works used to divert water from UNDERGROUND SOURCE in White Pine County by GLEN BELLANDER for irrigation purposes. That the proposed point of diversion, the approximate location and size of the diverting channel, all reservoirs or basins, the location and names of all other works which will cross or connect with the proposed works and the boundary of all lands showing by 40-acre subdivisions the areas proposed to be irrigated, are fully and correctly designated thereon.

R. W. Millard
State Water Right Surveyor.

Subscribed and sworn to before me this 7th day of July, 1953.

R. W. Millard
Notary Public in and for White Pine County, Nevada.
My commission expires Dec. 22, 1953.

0 500' 1000' 2000'
SCALE 1-IN. = 400 FT.

FILED
JULY 24, 1953
STATE ENGINEER'S OFFICE

OFFICE STATE ENGINEER JUL 24 '53

MAP
TO ACCOMPANY APPLICATION
TO APPROPRIATE WATER FOR
IRRIGATION
BY GLEN BELLANDER
FROM UNDERGROUND SOURCE

SURVEYED APRIL 6, 1953.
BY - R.W. MILLARD & SON.
ELY, NEVADA.

M 88 Pg 9-16 4/6/88

15213