T. 43 N., R. 37 E.

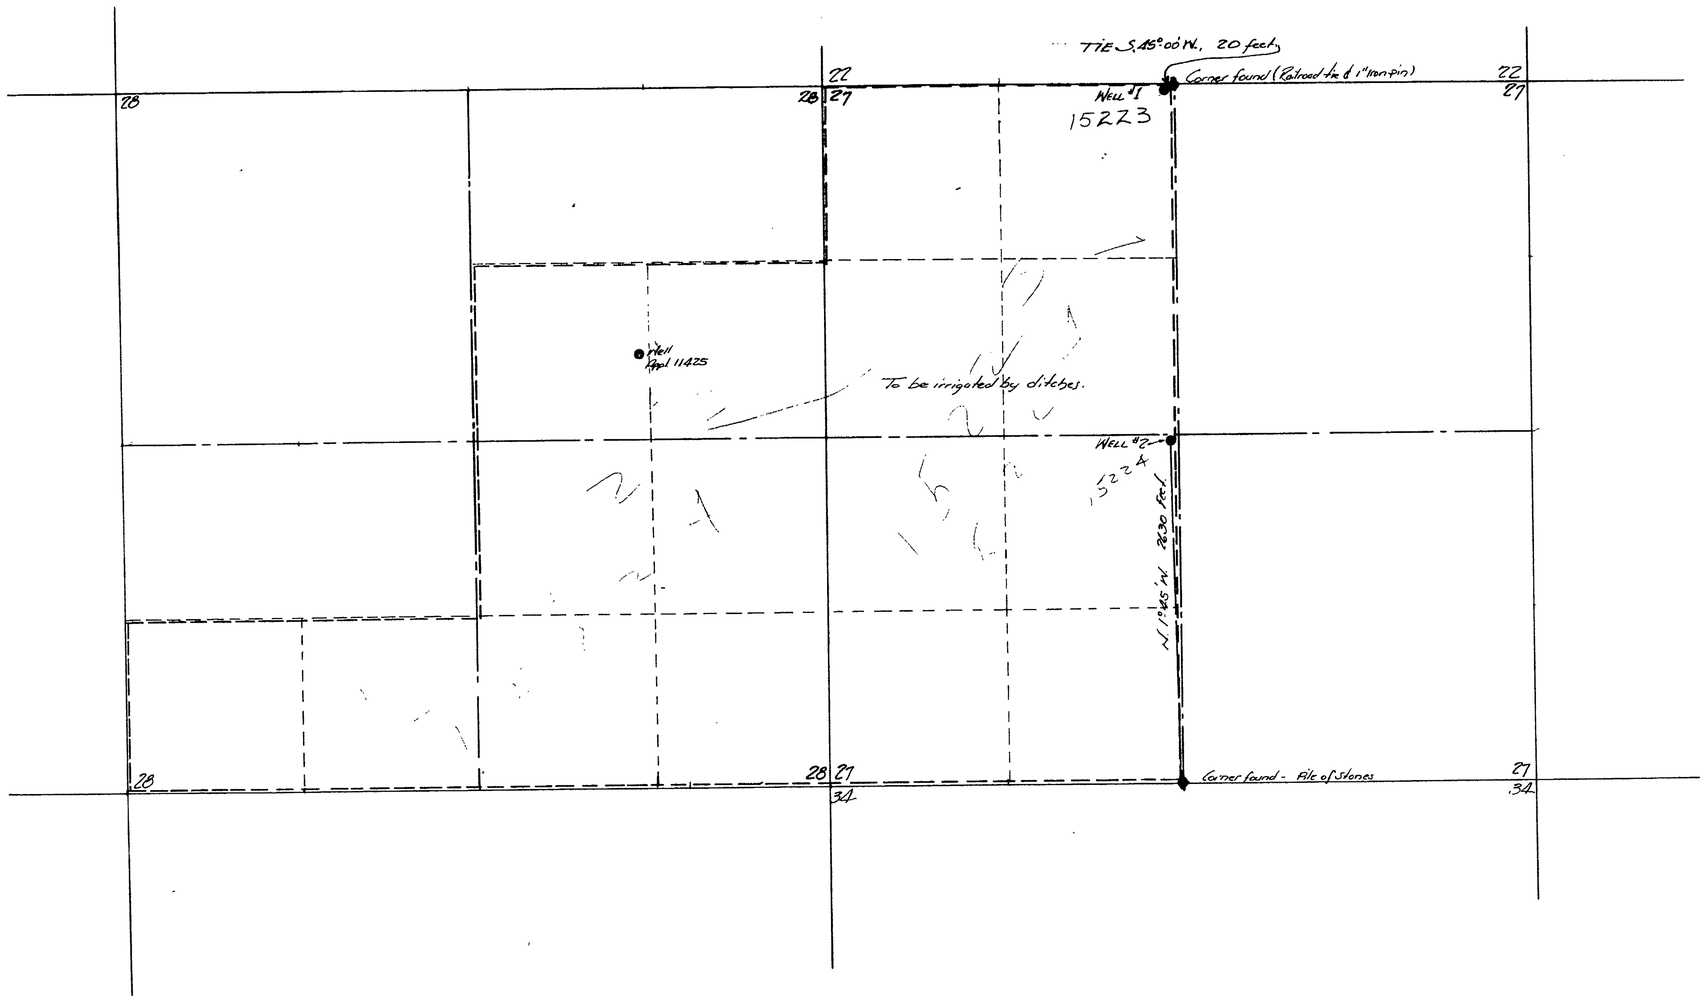

STATE OF NEVADA }ss
COUNTY OF PERSHING }

I, Robert S Leighton, being duly sworn, depose and say that this map is drawn to the designated scale from field notes of a survey made by me on July 26, 1953. That it truly represents the proposed works used by John H. Brandt and E.H. Brandt to divert water from an underground source in Humboldt County for irrigation purposes

All other works crossed by or connected with said works are also shown thereon.

Robert S Leighton
State Water Right Surveyor

Subscribed and sworn before me this 29th day of July, 1953

Mary Ann Magnani
Notary Public in and for Pershing County, Nevada.

FILED
JULY 30, 1953
STATE ENGINEER'S OFFICE

SCALE 1" = 600'

0 500 1000 2000 3000

MAP TO ACCOMPANY
APPLICATION TO APPROPRIATE
WATER FROM
AN UNDERGROUND SOURCE
BY JOHN H. BRANDT & E.H. BRANDT
FOR IRRIGATION

15223-15224