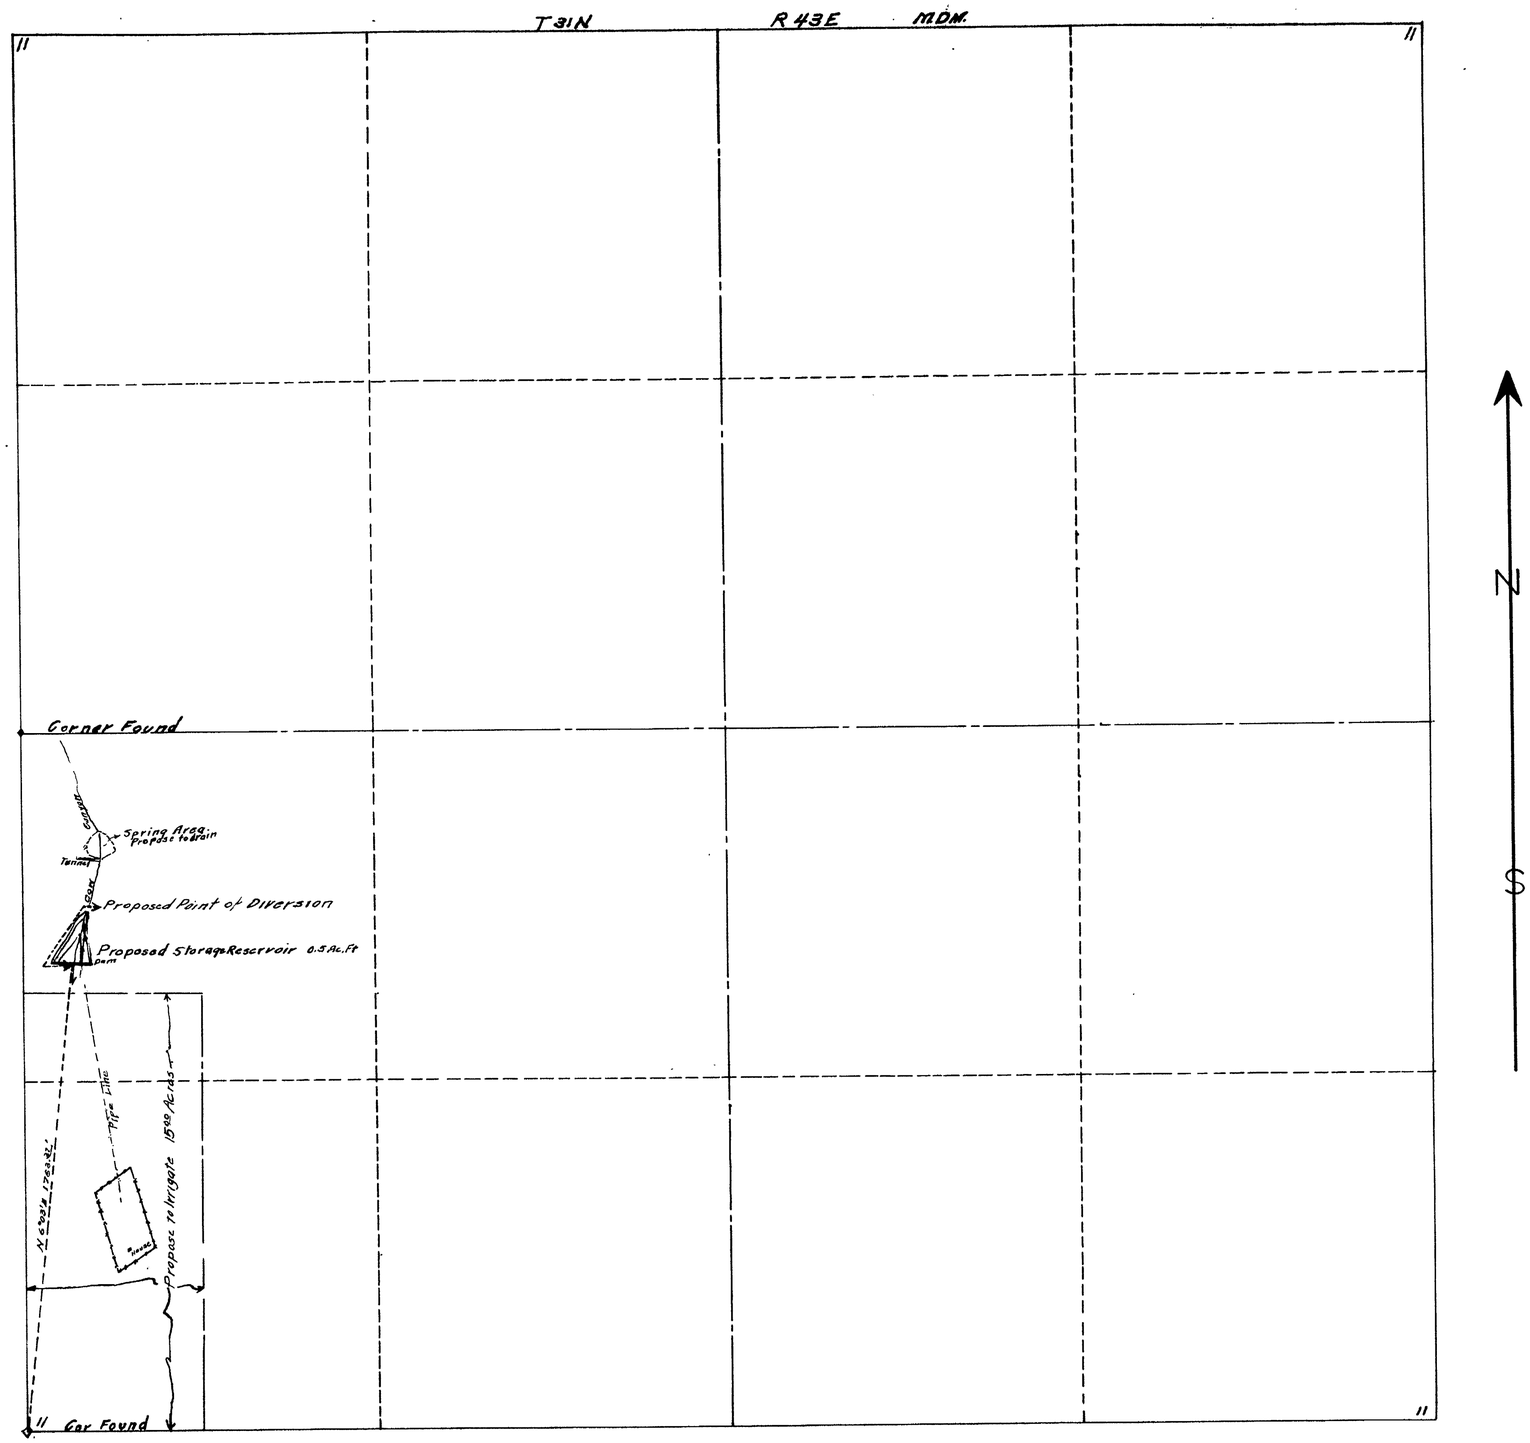

N

S

State of Nevada }
County of Elko }

I, W.H. Settelmeyer, being first duly sworn depose and say that this map, consisting of one sheet, has been correctly drawn to the designated scale from field notes of a survey made by me on the 29th June 1953; that it truly and correctly represents the proposed location and extent of the works used to divert water from Cow Canyon and spring in Lander County, by Lillie A. Pesi, for Irrigation and domestic purposes. That the proposed point of diversion approximate location and size of diverting conduit, all reservoirs or basins, the location and names of all works which will cross or connect with the proposed works, and the boundary of all lands, showing 40.00-acre subdivision the area proposed to be irrigated, are fully and correctly designated hereon.

W.H. Settelmeyer
State Water Right Surveyor

Subscribed and sworn to before me this 9th day of August 1954

Grant Sawyer
Notary Public in and for Elko County, Nevada

0 1 2 3 4 6 8 12 Hundred Feet

Scale 1" 300'

MAP

TO ACCOMPANY APPLICATION TO APPROPRIATE WATER FOR IRRIGATION AND DOMESTIC PURPOSES BY LILLIE A. PESI

FILED
AUG. 11, 1954
STATE ENGINEER'S OFFICE

OFFICE STATE ENGINEER
AUG 11 54
RECEIVED
AM 9

15228