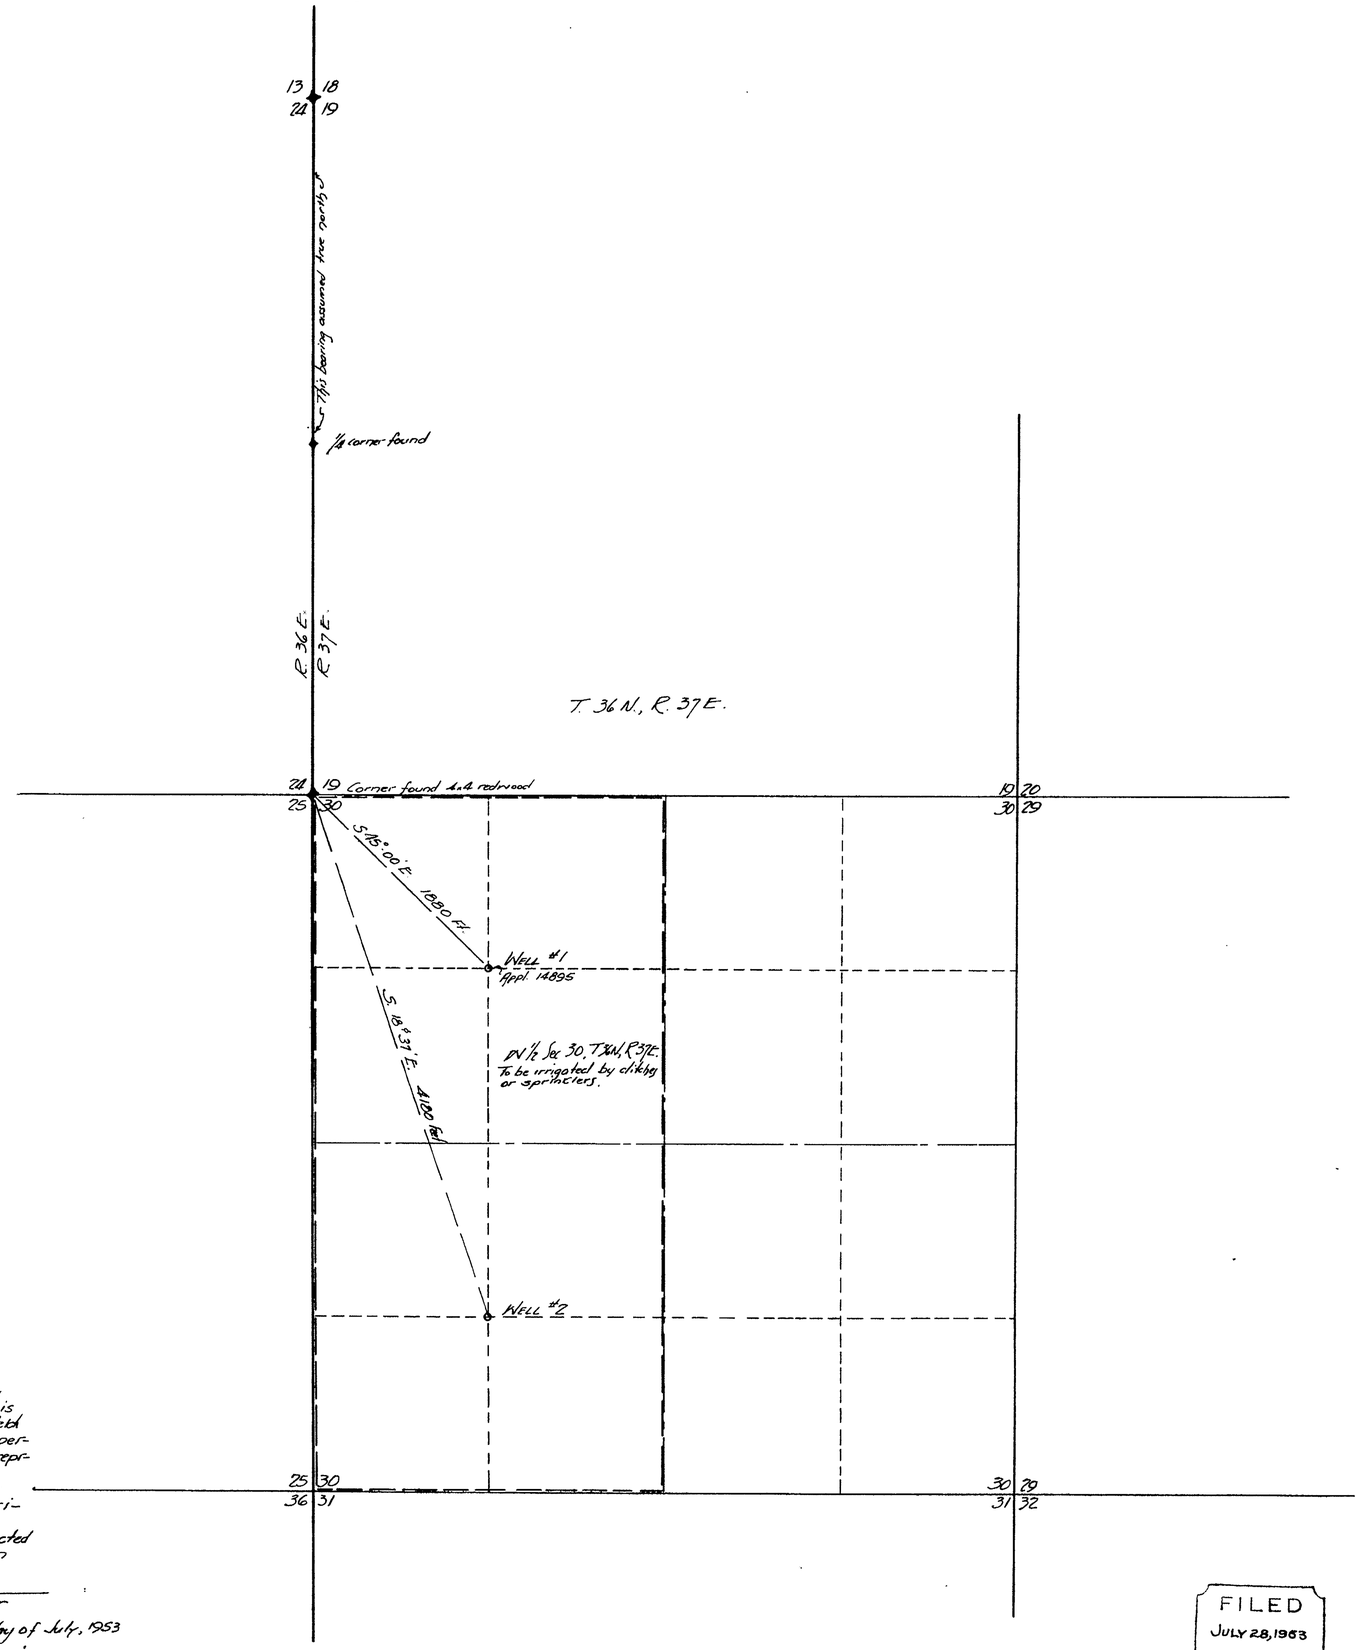

SCALE 1" = 600'

0 500 1000 1500 2500 3500

STATE OF NEVADA }ss
COUNTY OF PERSHING

I, Robert S. Leighton, being duly sworn, depose and say that this map is drawn to the designated scale from field notes of a survey made under my supervision on May 11 to 13, 1953. That it represents the proposed works used by Wayne N. Standlee to divert water from an underground source for irrigation.

All other works crossed by or connected with said works are correctly shown thereon

Robert S. Leighton
State Water Right Surveyor

Subscribed and sworn before me this 25 day of July, 1953

Mary Helen Marquis
Notary Public in and for Pershing County, Nevada.

FILED
JULY 28, 1953
STATE ENGINEER'S OFFICE

MAP TO ACCOMPANY
APPLICATION TO APPROPRIATE
WATER FROM
AN UNDERGROUND
SOURCE BY WAYNE N. STANDLEE
FOR IRRIGATION

15235