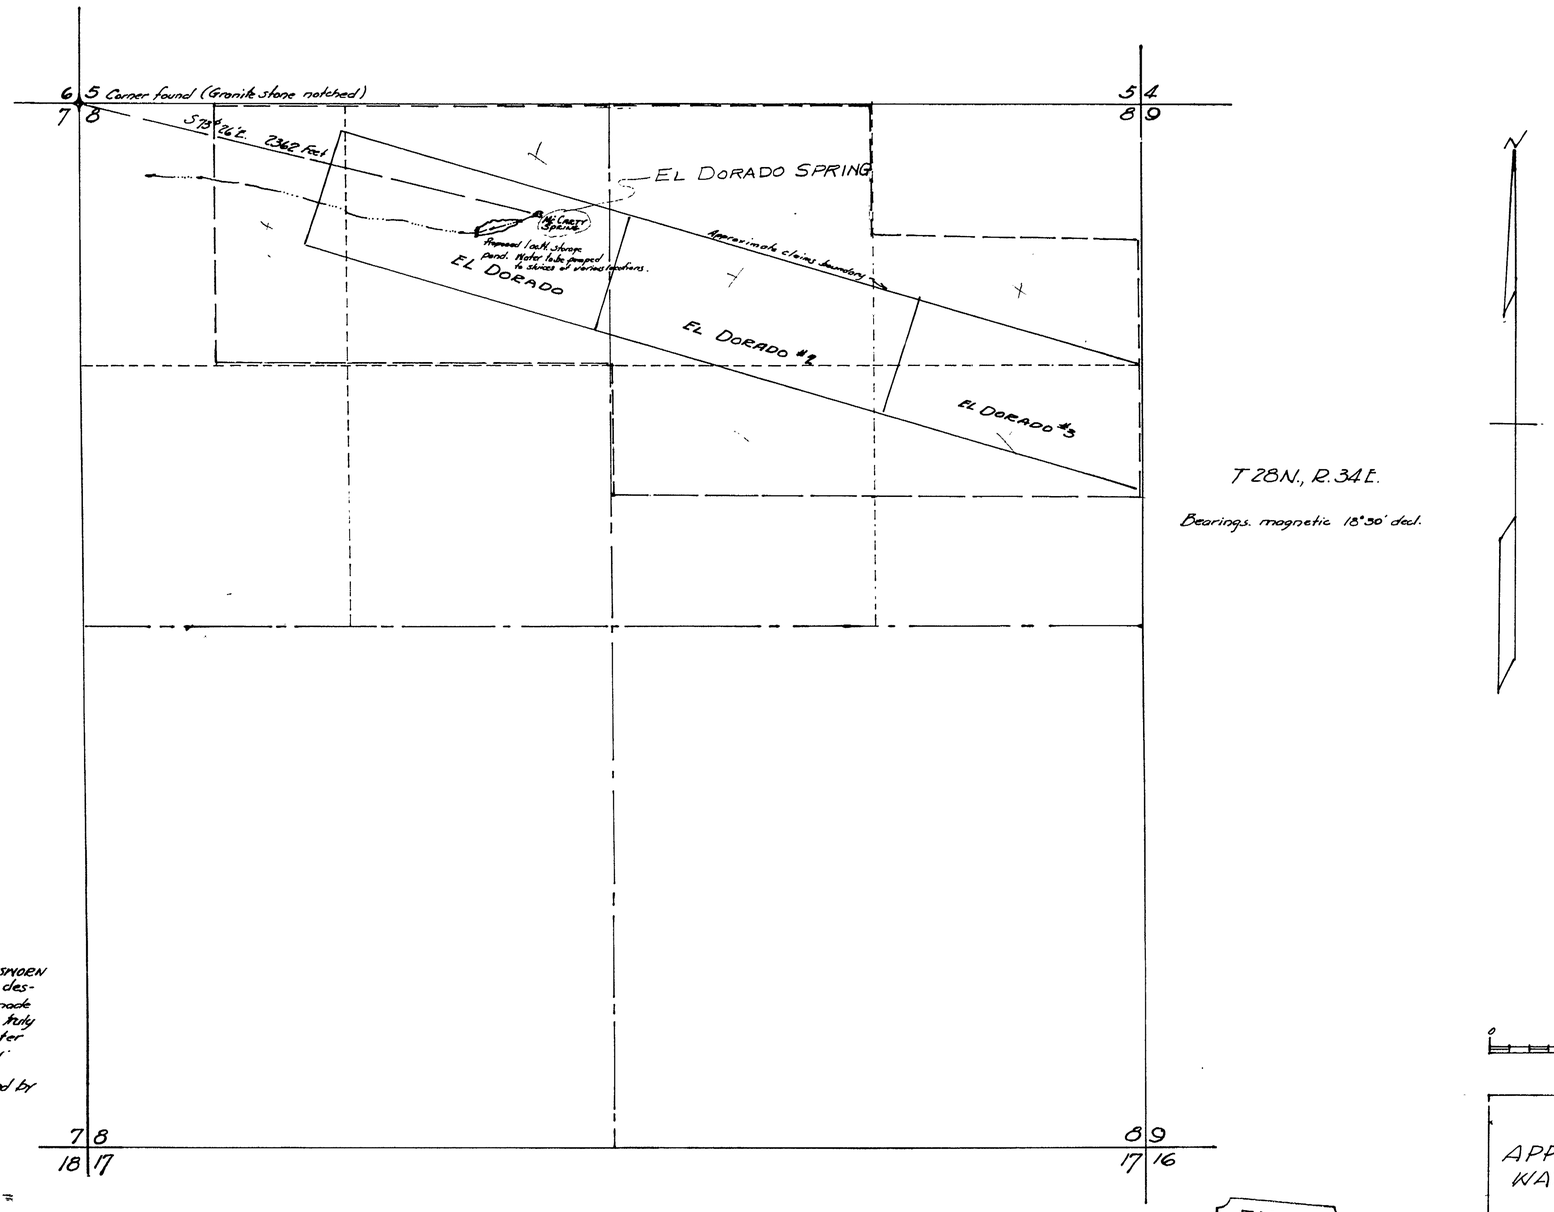

T 28N., R. 34E.

Bearings. magnetic 18°30' decl.

N

Scale 1" = 400'

0 500 1000 2000

STATE OF NEVADA
COUNTY OF PERSHING } ss

I, Robert S. Leighton, being first duly SWORN depose and say that this map is drawn to the designated scale from field notes of a survey made under my direction on Aug 5, 1953. That it truly represents the proposed works to divert water from McCarty Spring in Pershing County for mining & milling purposes by M. Teakla.

All other Works connected with or crossed by said works are shown hereon.

Robert S. Leighton
STATE WATER RIGHT SURVEYOR

Subscribed and sworn before me this 8th day of Sept, 1953.

Sanford A. Bruce
Notary Public in and for Pershing County, Nevada.
My Comm. expires: Dec. 3, 1958

FILED
SEPT. 14, 1953
STATE ENGINEER'S OFFICE

MAP TO ACCOMPANY
APPLICATION TO APPROPRIATE
WATER FROM McCARTY SPRING
BY M. TEAKLA
FOR MINING & MILLING

15254