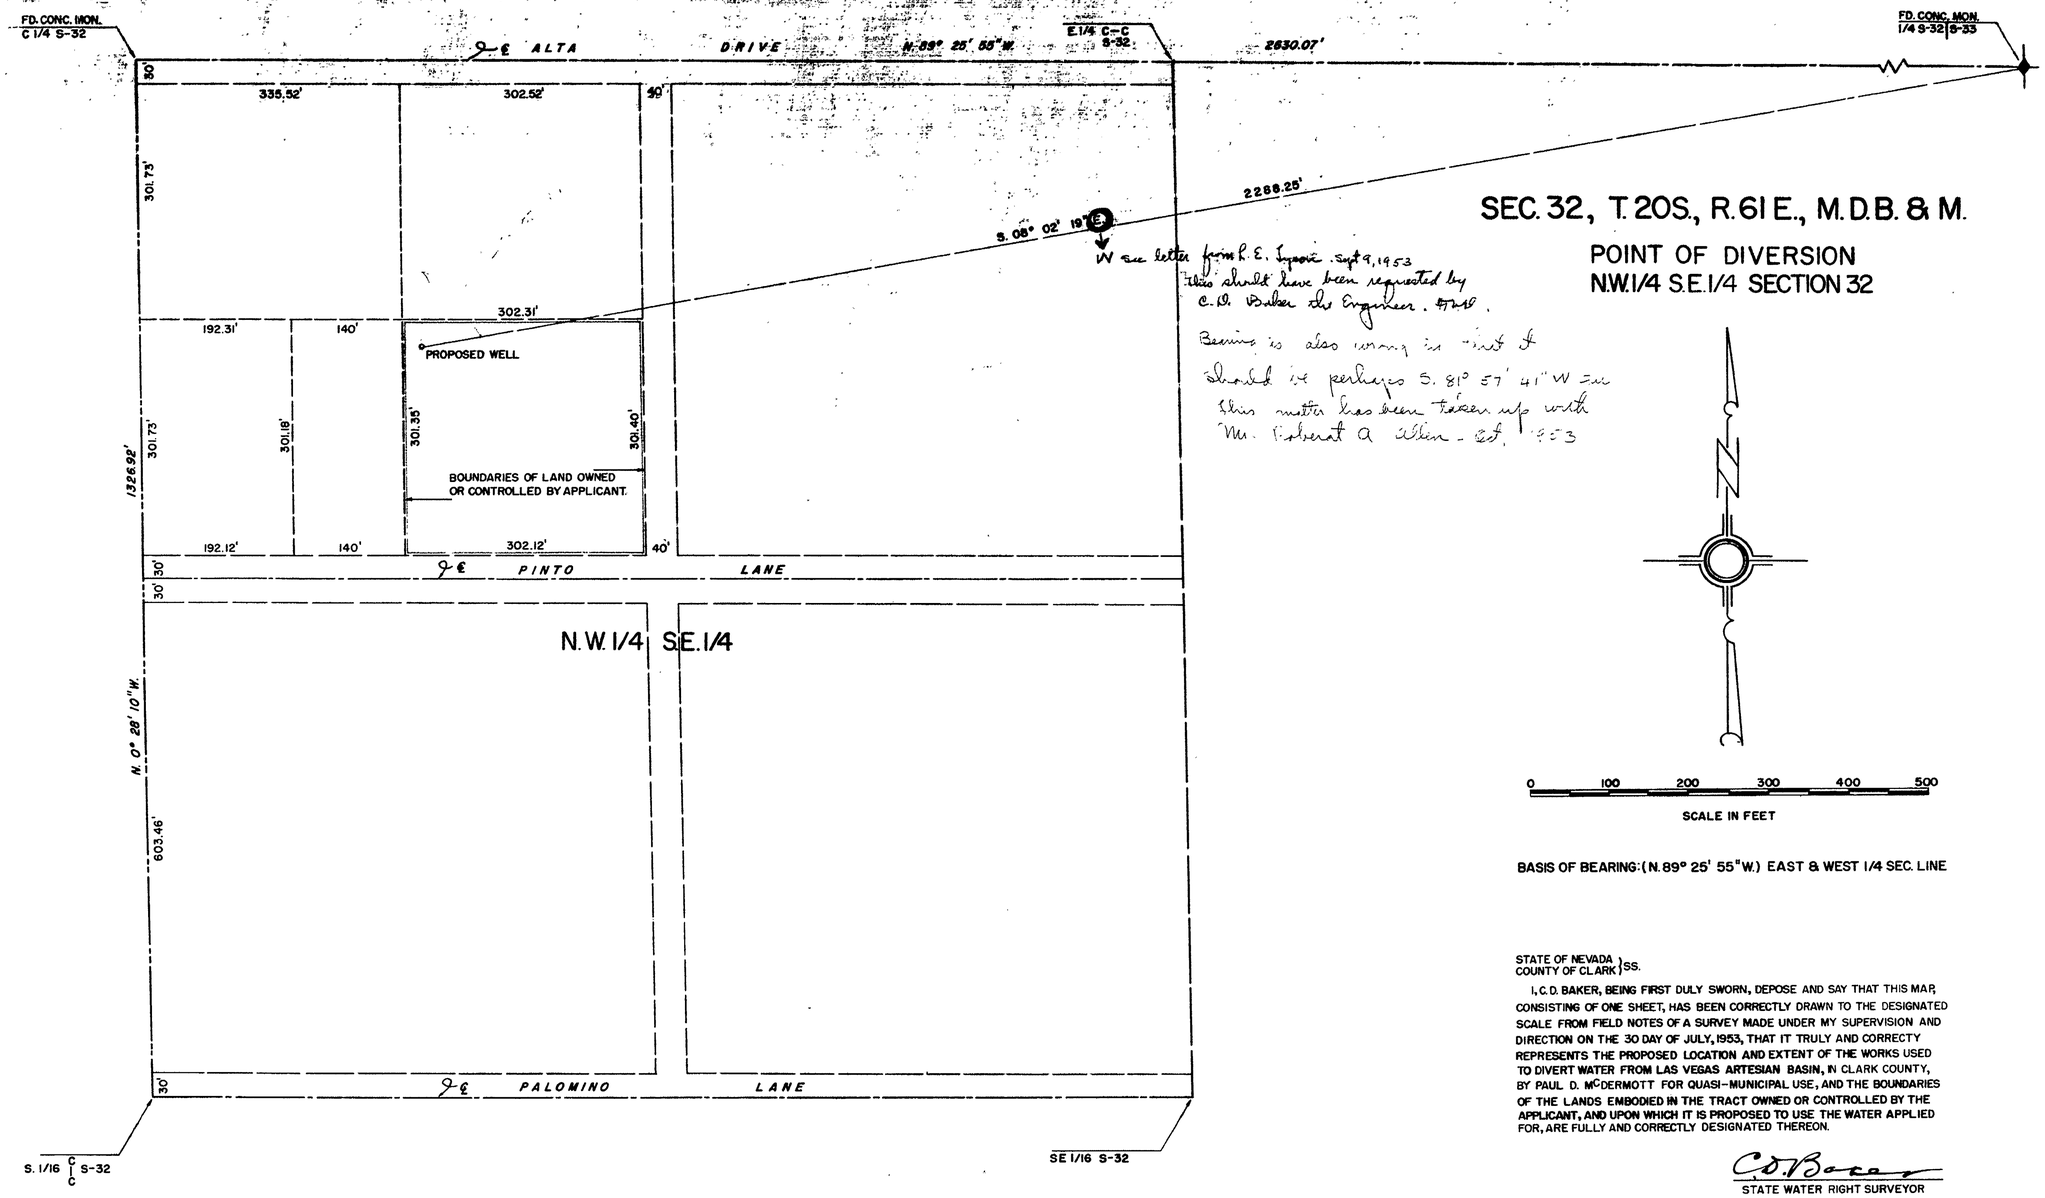

BASIS OF BEARING: (N. 89° 25' 55" W.) EAST & WEST 1/4 SEC. LINE

STATE OF NEVADA }
COUNTY OF CLARK } SS.

I, C. D. BAKER, BEING FIRST DULY SWORN, DEPOSE AND SAY THAT THIS MAP, CONSISTING OF ONE SHEET, HAS BEEN CORRECTLY DRAWN TO THE DESIGNATED SCALE FROM FIELD NOTES OF A SURVEY MADE UNDER MY SUPERVISION AND DIRECTION ON THE 30 DAY OF JULY, 1953, THAT IT TRULY AND CORRECTY REPRESENTS THE PROPOSED LOCATION AND EXTENT OF THE WORKS USED TO DIVERT WATER FROM LAS VEGAS ARTESIAN BASIN, IN CLARK COUNTY, BY PAUL D. McDERMOTT FOR QUASI-MUNICIPAL USE, AND THE BOUNDARIES OF THE LANDS EMBODIED IN THE TRACT OWNED OR CONTROLLED BY THE APPLICANT, AND UPON WHICH IT IS PROPOSED TO USE THE WATER APPLIED FOR, ARE FULLY AND CORRECTLY DESIGNATED THEREON.

C. D. Baker
STATE WATER RIGHT SURVEYOR

SUBSCRIBED AND SWORN TO BEFORE ME THIS 30 DAY OF July, 1953

Francis R. Heber
NOTARY PUBLIC IN AND FOR CLARK COUNTY, NEVADA

MY COMMISSION EXPIRES February 16 1955

FILED
AUG. 19, 1953
STATE ENGINEER'S OFFICE

MAP TO ACCOMPANY
APPLICATION
FOR
QUASI-MUNICIPAL USE
BY
PAUL A. McDERMOTT
FROM
LAS VEGAS ARTESIAN BASIN

15266