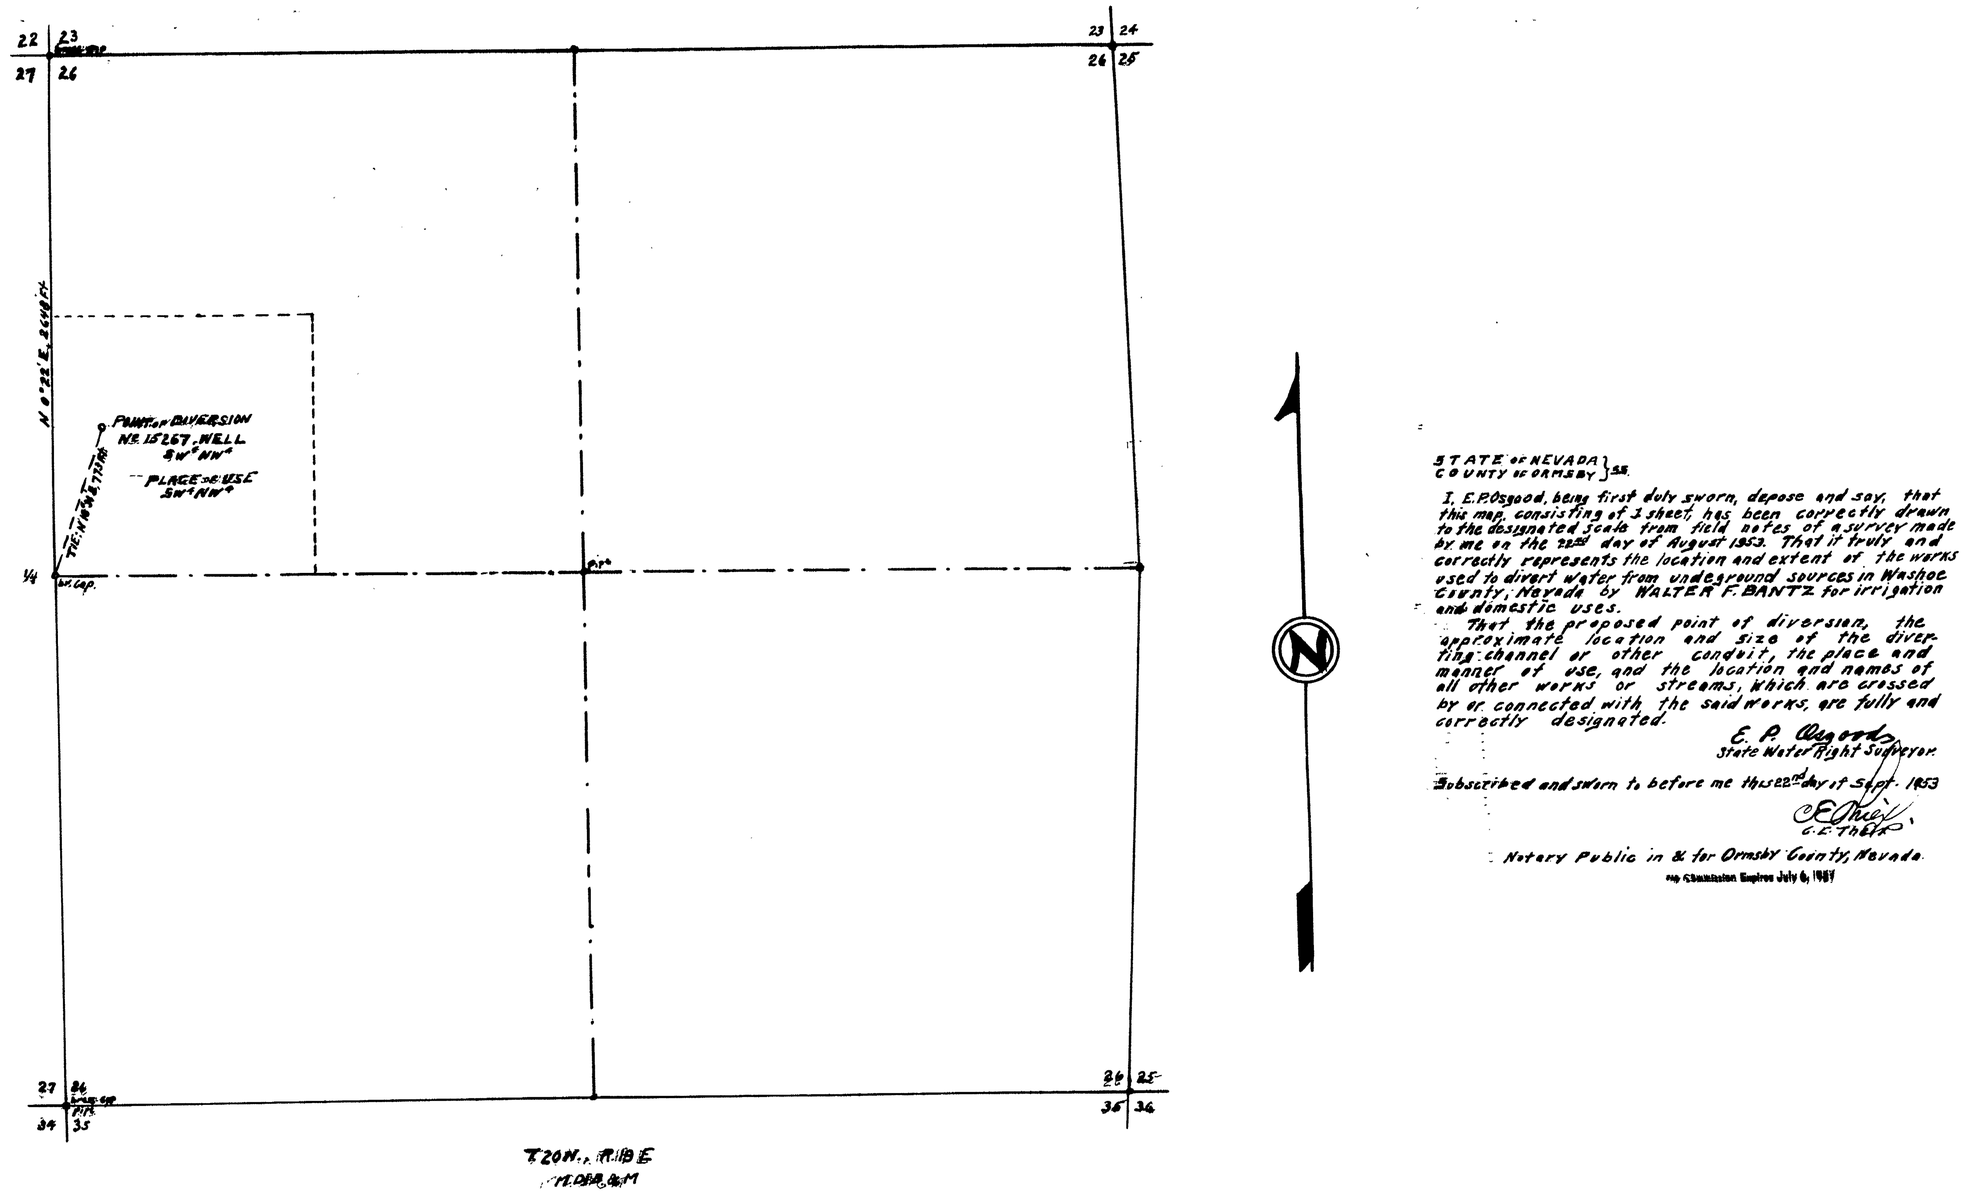

STATE OF NEVADA }
COUNTY OF ORMSBY } ss.

I, E. P. Osgood, being first duly sworn, depose and say, that this map, consisting of 1 sheet, has been correctly drawn to the designated scale from field notes of a survey made by me on the 22nd day of August 1953. That it truly and correctly represents the location and extent of the works used to divert water from underground sources in Washoe County, Nevada by WALTER F. BANTZ for irrigation and domestic uses.

That the proposed point of diversion, the approximate location and size of the diverting channel or other conduit, the place and manner of use, and the location and names of all other works or streams, which are crossed by or connected with the said works, are fully and correctly designated.

E. P. Osgood
State Water Right Surveyor.

Subscribed and sworn to before me this 22nd day of Sept. 1953

C. E. Thiel
C. E. Thiel
Notary Public in & for Ormsby County, Nevada.
My Commission Expires July 6, 1957

SCALE
1 inch = 400 Feet
100 0 500 1000 1500 Feet

FILED
SEPT. 22, 1953
STATE ENGINEER'S OFFICE

MAP TO ACCOMPANY APPLICATION
No. 15267 of Aug. 25, 1953
TO APPROPRIATE WATER
FOR IRRIGATION & DOMESTIC USE
BY
WALTER F. BANTZ
From Underground Sources
Washoe County, Nevada
August 1953 E. P. Osgood, State Water Right Surv.

5267

15267