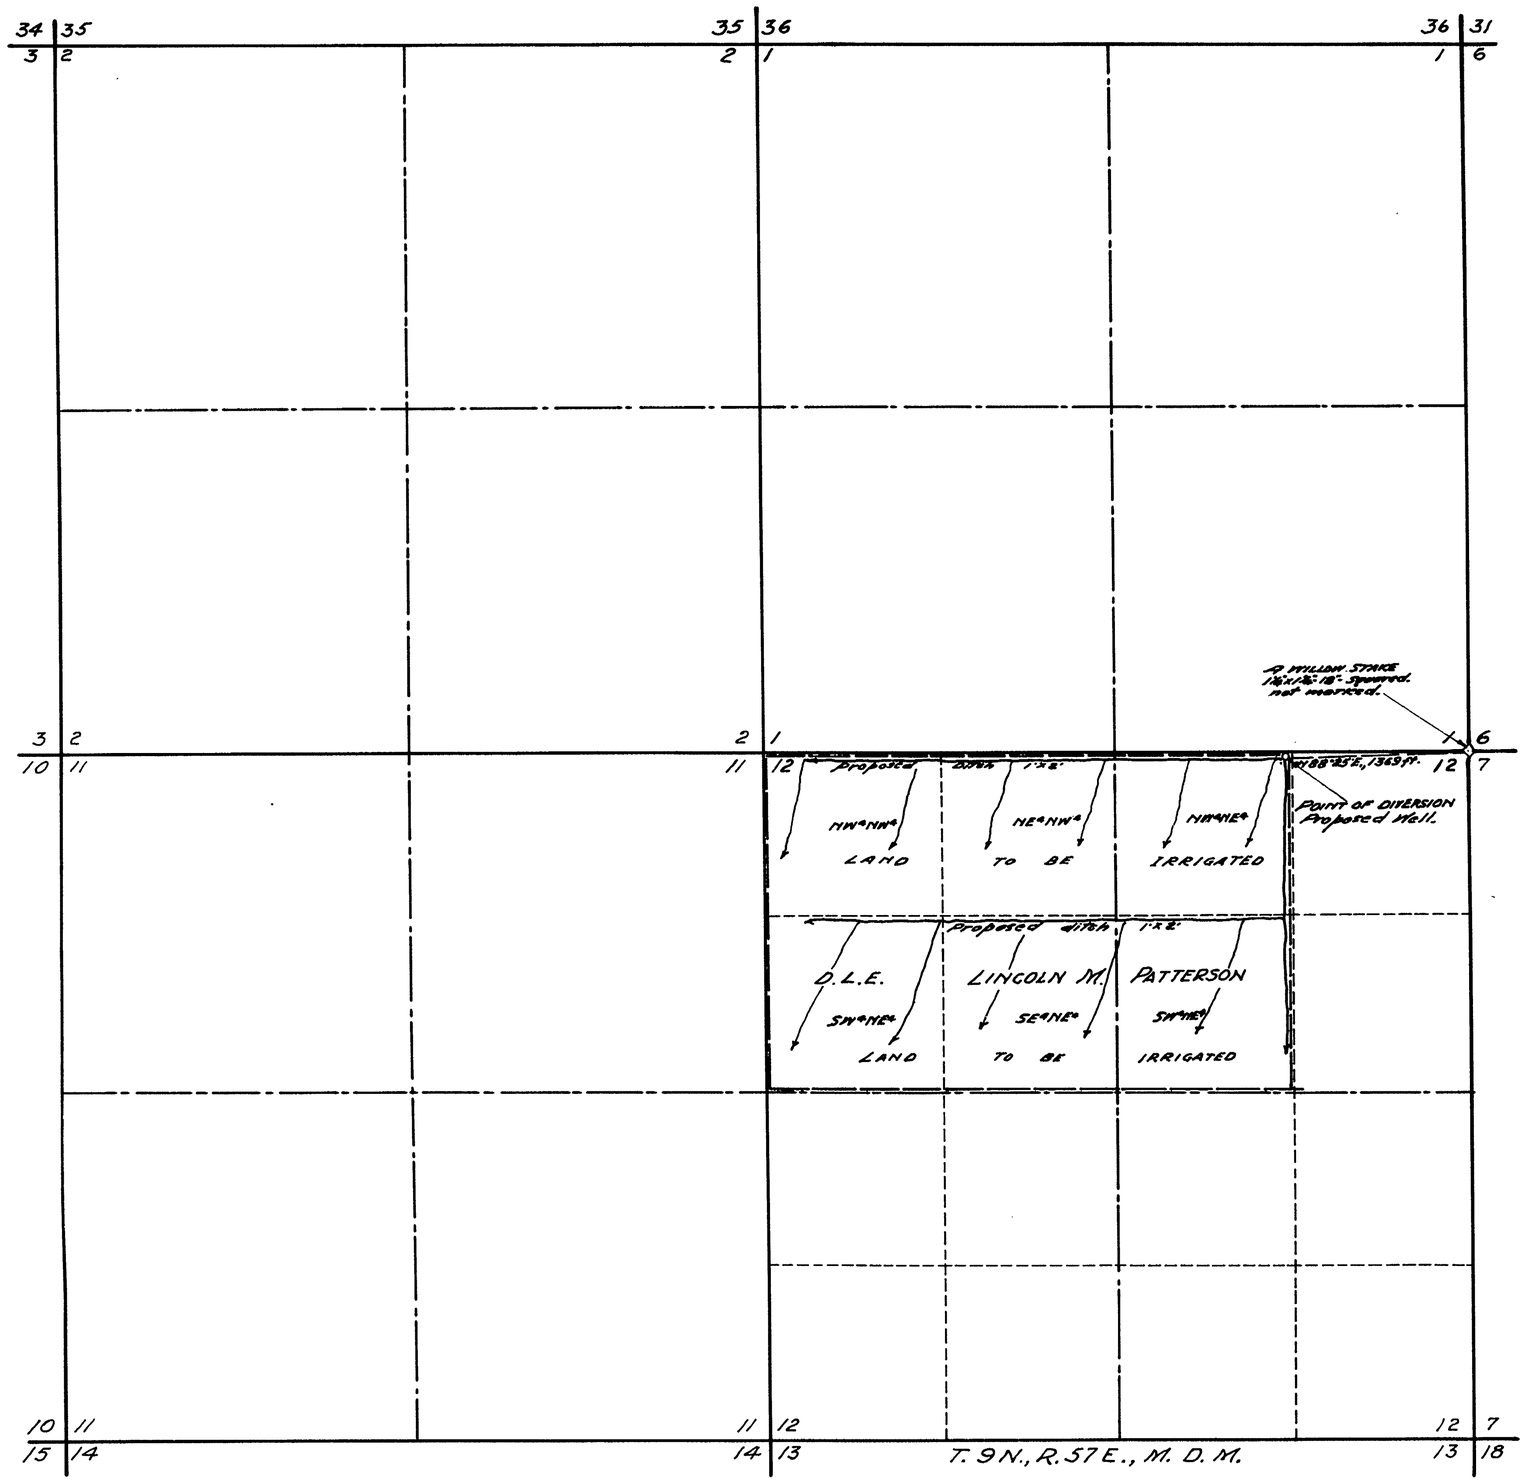

STATE OF NEVADA }
County of White Pine } SS.

I, Robert W. Millard, being first duly sworn, depose and say that this map, consisting of one sheet, has been correctly drawn to the designated scale from field notes of a survey made by me between the 21st and 23rd days of August, 1953; that it truly and correctly represents the proposed location and extent of the works used to divert water from UNDERGROUND SOURCE in Nye County by LINCOLN M. PATTERSON for irrigation purposes. That the proposed point of diversion, the approximate location and size of the diverting channel, all reservoirs or basins, the location and names of all other works which will cross or connect with the proposed works and the boundary of all lands, showing by 40-acre subdivisions the areas proposed to be irrigated, are fully and correctly designated thereon.

State Water Right Surveyor.

Subscribed and sworn to before me this 24th day of September, 1953.

Notary Public in and for White Pine County, Nevada.
My commission expires Dec. 22, 1953.

0' 500' 1000 2000
SCALE 1-IN.=600 FT.

FILED
SEPT. 28, 1953
STATE ENGINEER'S OFFICE

MAP TO ACCOMPANY APPLICATIONS TO APPROPRIATE WATER FOR IRRIGATION & DOMESTIC
BY & D. Constance
LINCOLN M. PATTERSON
FROM
UNDERGROUND SOURCES
SURVEYED AUGUST 22, 1953.
BY F.W. MILLARD & SON ELY, NEVADA.

15318 15318