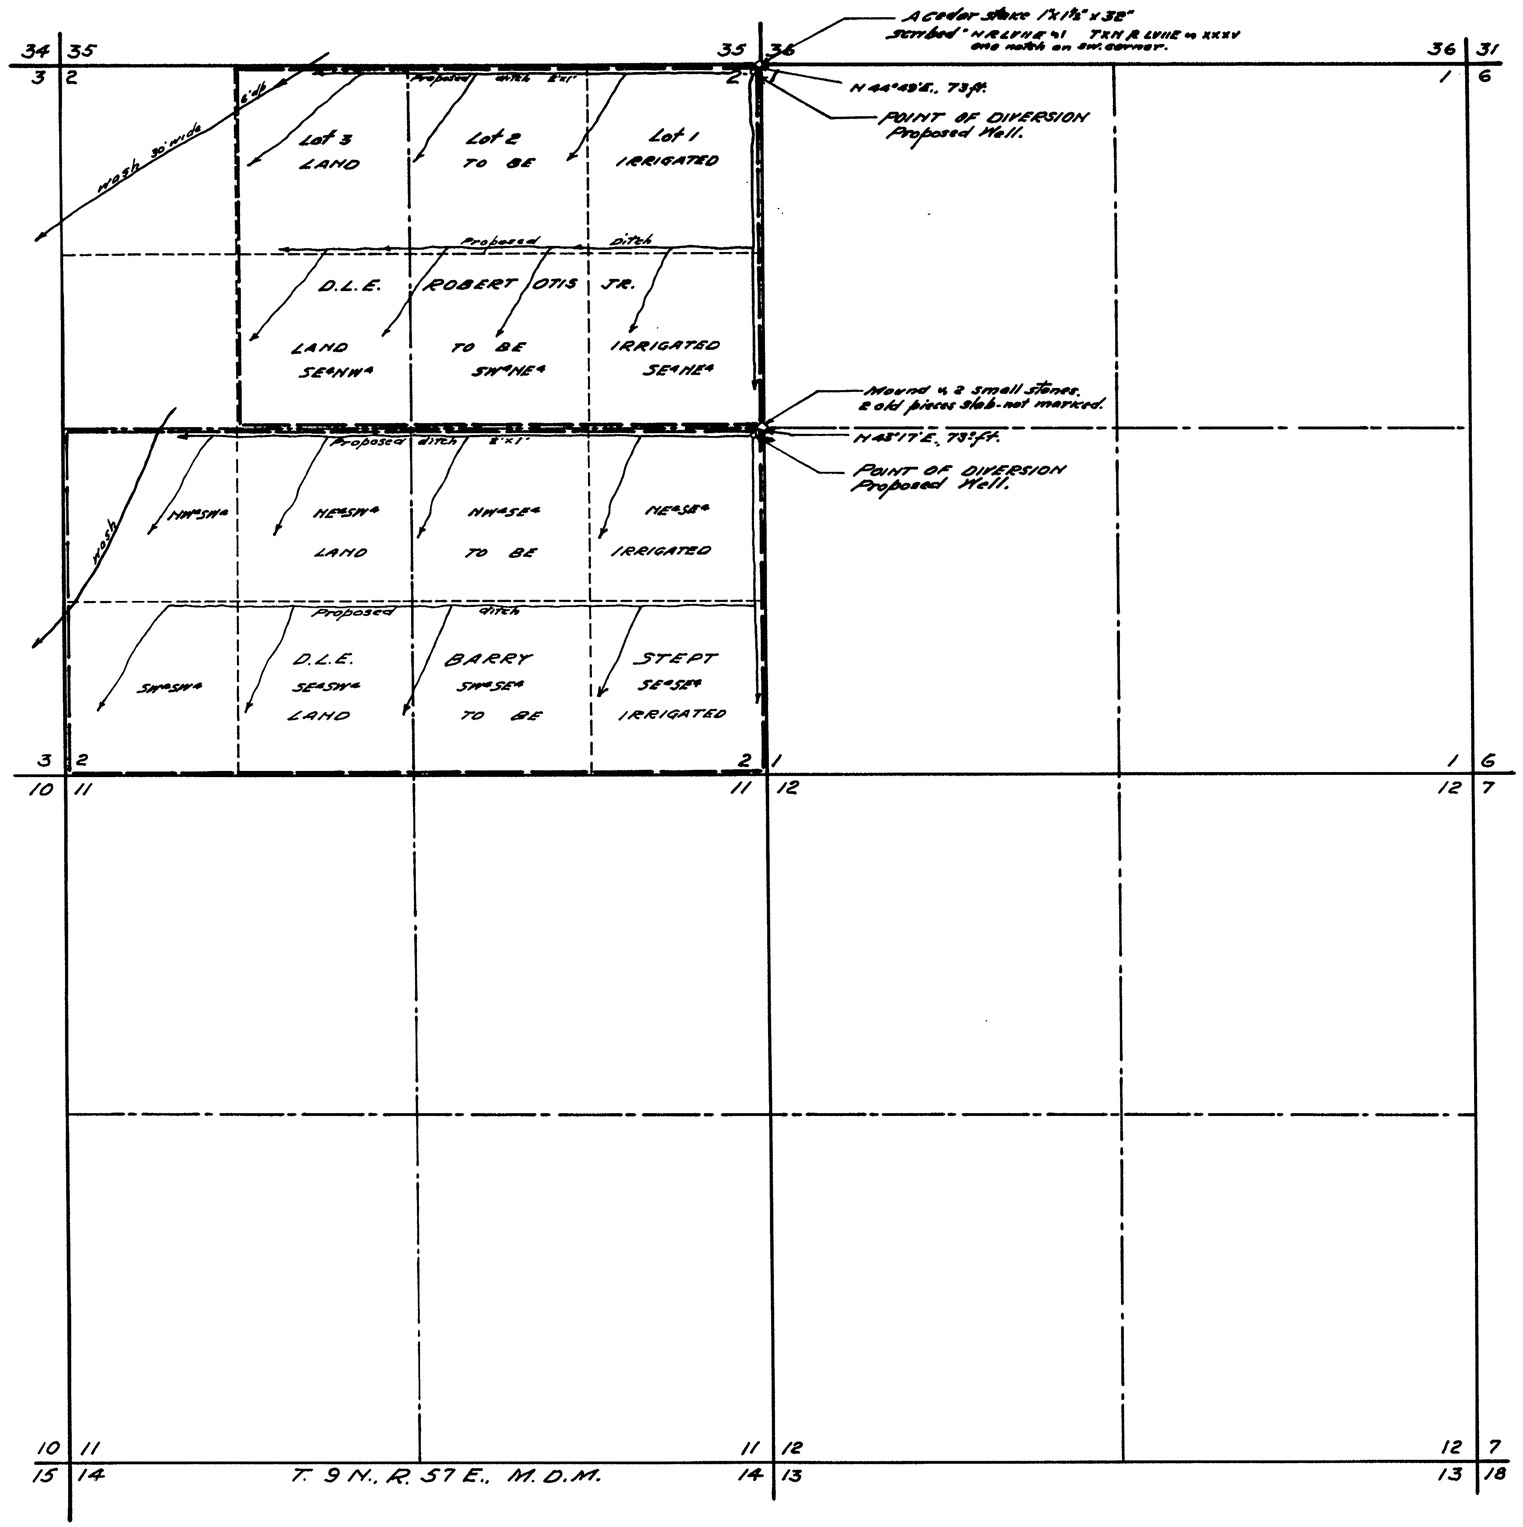

STATE OF NEVADA }
County of White Pine } ss.

I, Robert W. Millard, being first duly sworn, depose and say that this map, consisting of one sheet, has been correctly drawn to the designated scale from field notes of a survey made by me between the 18th and 20th days of September, 1953; that it truly and correctly represents the proposed location and extent of the works used to divert water from UNDERGROUND SOURCES in Nye County by ROBERT OTIS JR. ——— for irrigation purposes. That the proposed point of diversion, the approximate locations and sizes of the diverting channels, all reservoirs or basins, the location and names of all other works which will cross or connect with the proposed works and the boundary of all lands, showing by 40-acre subdivisions the areas proposed to be irrigated, are fully and correctly designated thereon.

R. W. Millard
State Water Right Surveyor.

Subscribed and sworn to before me this 24th day of September, 1953.

F. W. Millard
Notary Public in and for White Pine County, Nevada.
My Commission expires Dec. 22, 1953.

0' 500' 1000' 2000'
SCALE 1-IN. = 600 FT.

FILED
DEC. 2, 1953
STATE ENGINEER'S OFFICE

OFFICE STATE ENGINEER
DEC 2 1953
RECEIVED
ANS.

MAP TO ACCOMPANY APPLICATIONS TO APPROPRIATE WATER FOR IRRIGATION
BY
ROBERT OTIS JR. ———
FROM
UNDERGROUND SOURCES
SURVEYED SEPTEMBER 19, 1953.
BY
F.W. MILLARD & SON
ELY, NEVADA.

15320