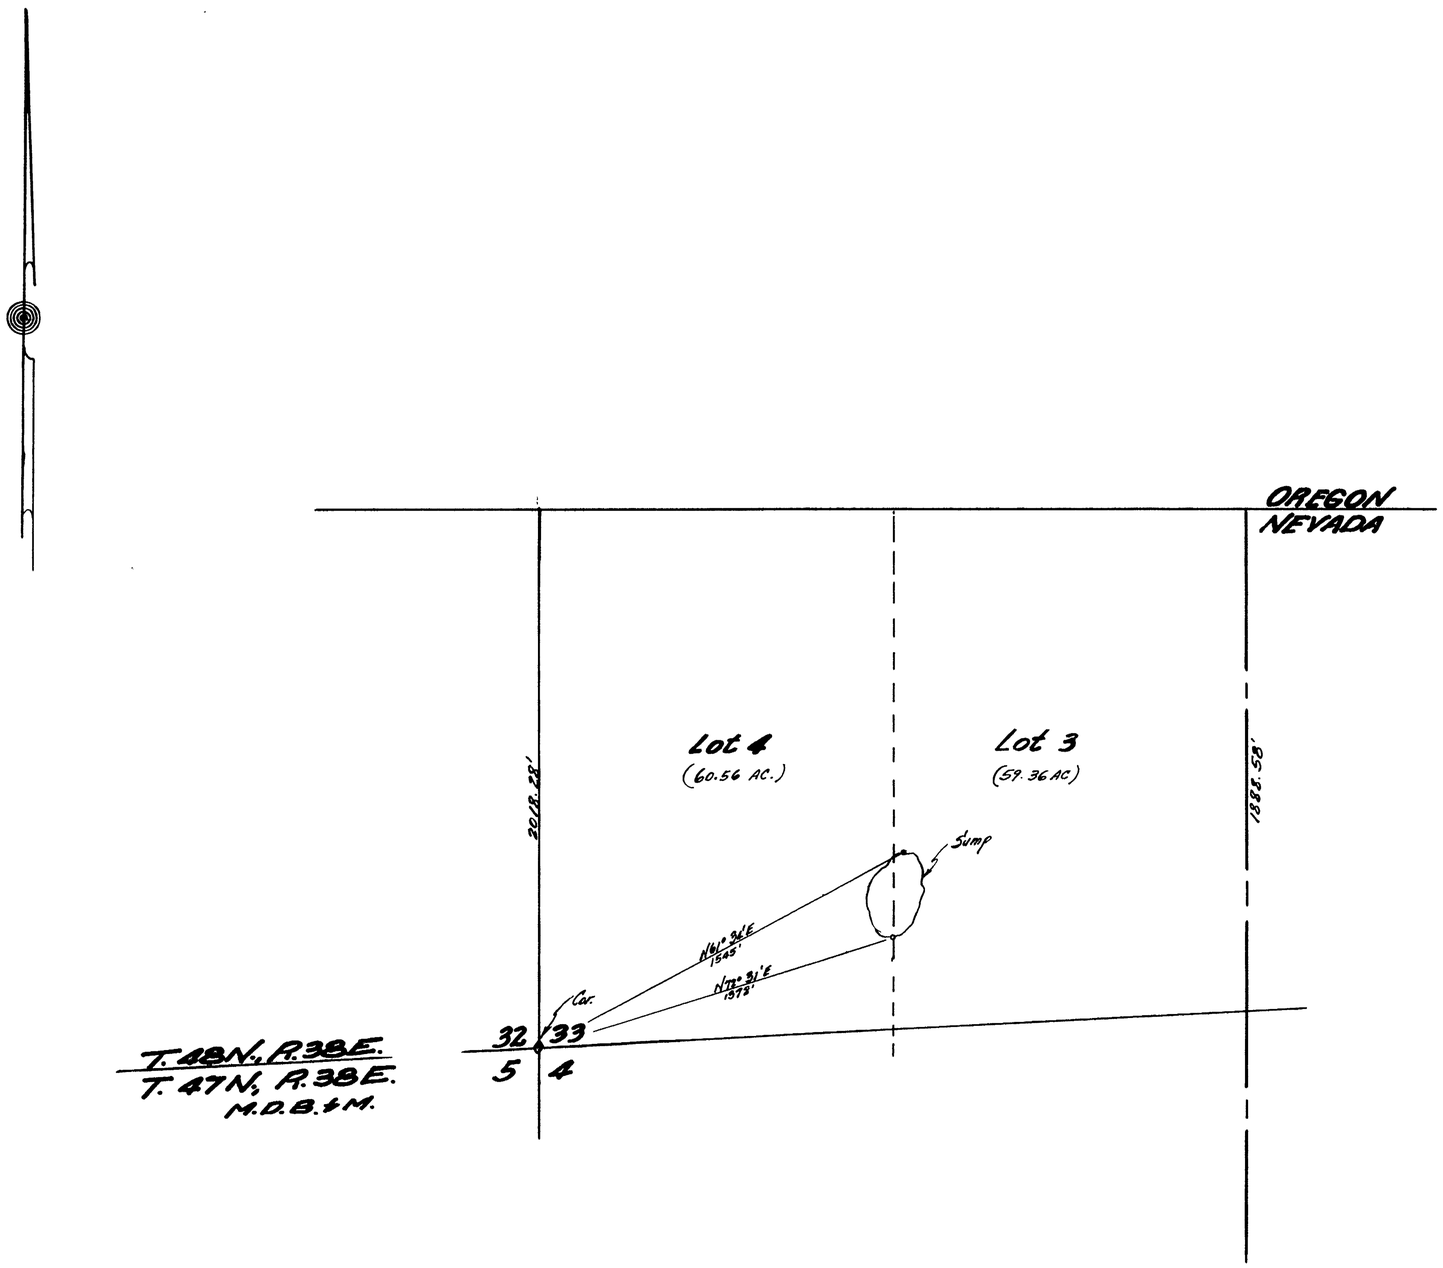

STATE OF NEVADA
COUNTY OF HUMBOLDT } S.S.

I, Richard M. Black, being first duly sworn depose and say, that this map consisting of one sheet has been correctly drawn to the designated scale from field notes of a survey made by between the 7th day of July and the 9th day of July, 1956. that it truly and correctly represents the location and extent of the proposed works used to divert water from underground in Humboldt County, by CLAUDE REEVES for irrigation purposes. That the proposed point of diversion, the approximate location and size of the diverting channel, all reservoirs or basins, the location and size and names of all other works which will cross or connect with the proposed works, and the boundary of all lands showing by 40-acre sub-divisions the areas proposed to be irrigated, are fully and correctly designated thereon.

Richard M. Black
STATE WATER RIGHT Surveyor

Subscribed and sworn to before me this 29th day of August, 1956

Donalson Leighton
Notary Public in and for Humboldt County, Nevada
My Comm. Exp: 9/6/57.

FILED
SEP 5 1956
STATE ENGINEER'S OFFICE

FILED
STATE ENGINEER'S OFFICE

300 250 200 150 100 50 0 300 600 900
SCALE 1-INCH = 300 feet

MAP
TO ACCOMPANY APPLICATION TO APPROPRIATE WATER FOR IRRIGATION BY- CLAUDE REEVES FROM UNDERGROUND

15325