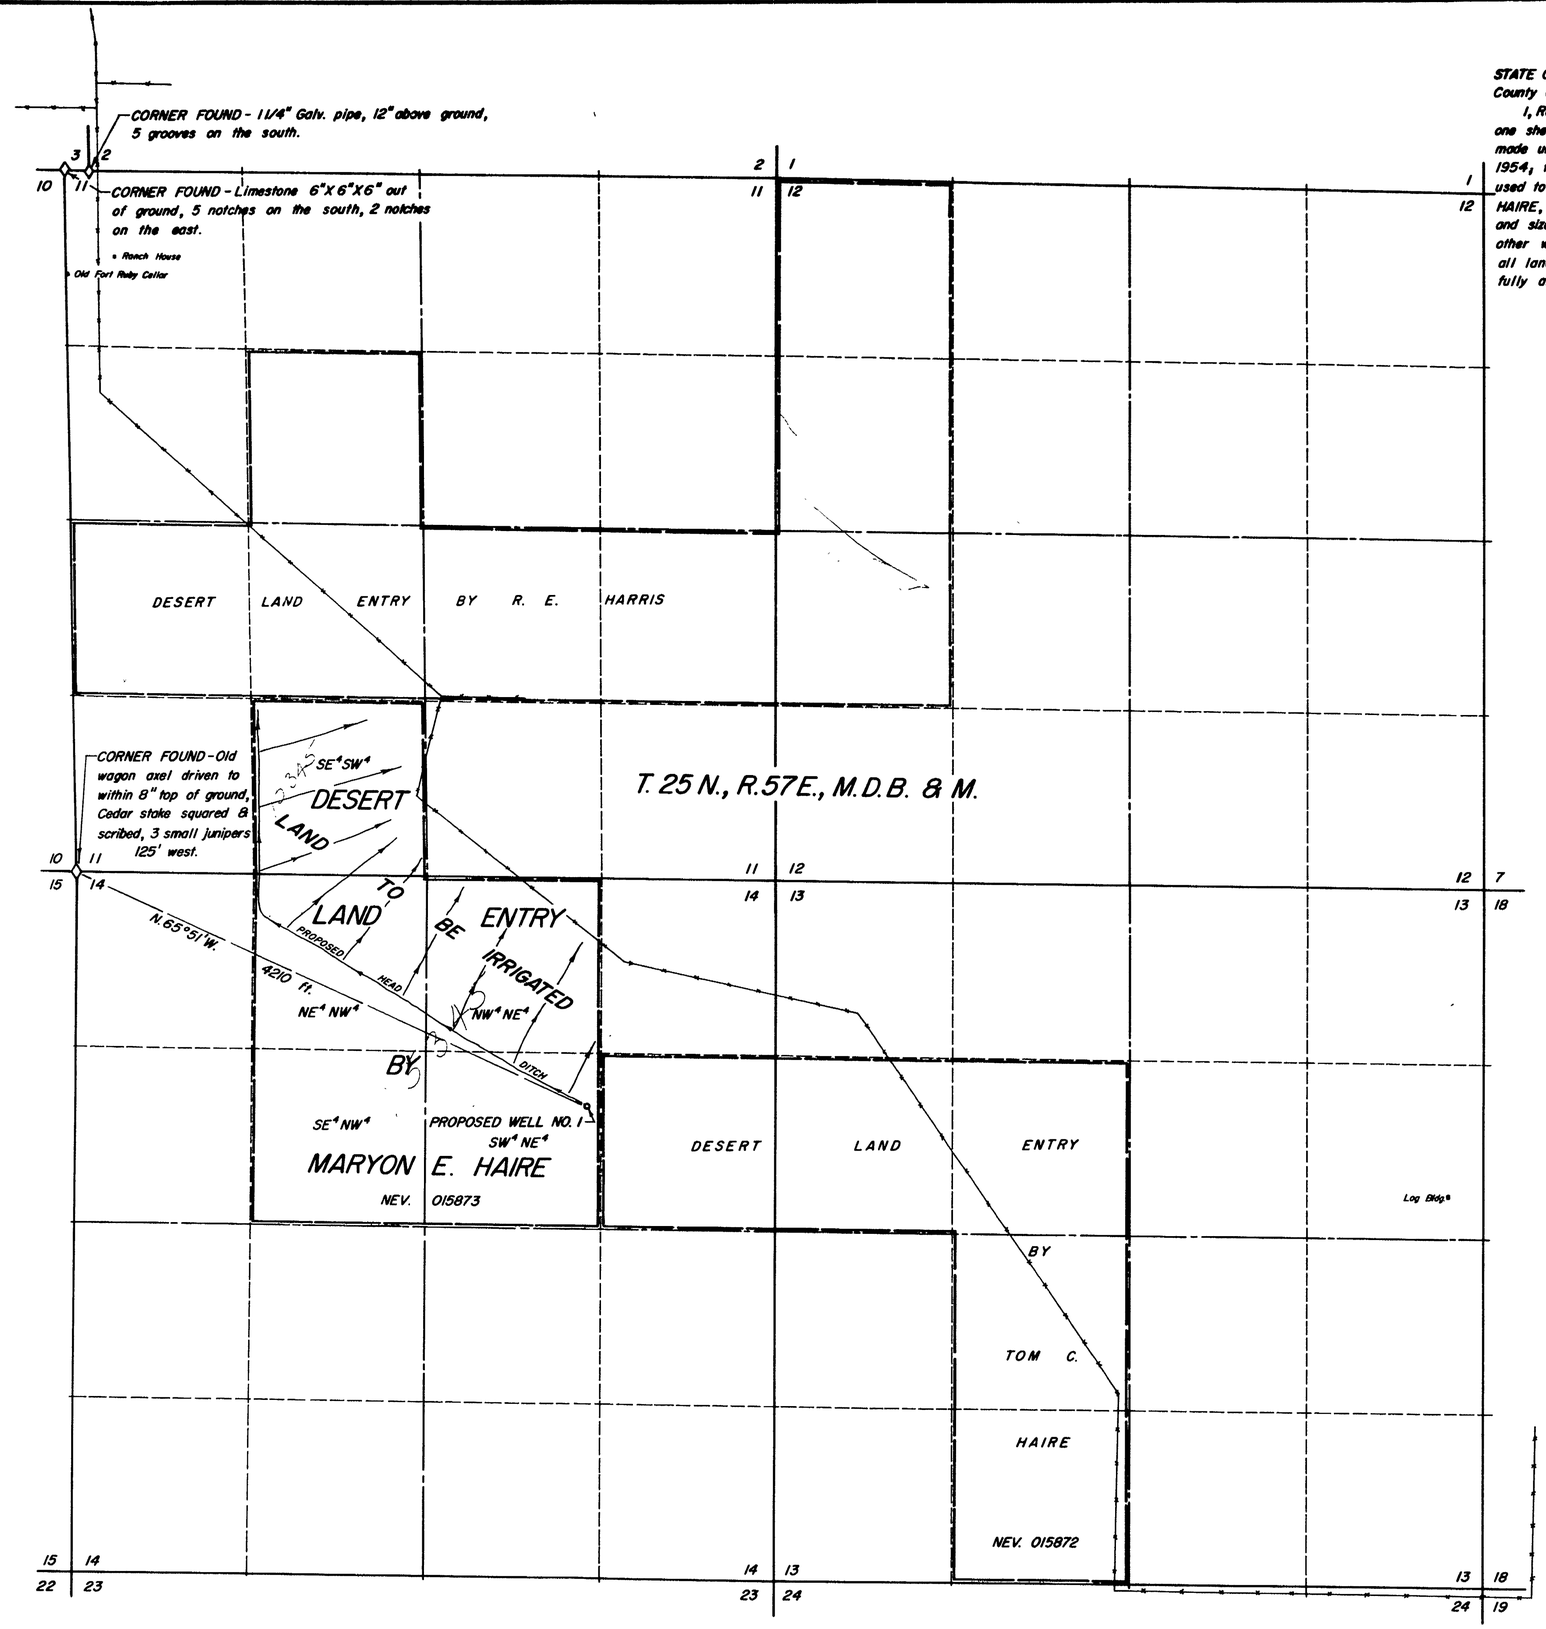


STATE OF NEVADA
County of White Pine S.S.

I, Robert W. Millard, being first duly sworn, depose and say that this map, consisting of one sheet, has been correctly drawn to the designated scale from field notes of a survey made under my supervision and direction between the 25 th and 29 th days of May, 1954, that it truly and correctly represents the proposed location and extent of the works used to divert water from UNDERGROUND SOURCES, in White Pine County, by MARYON E. HAIRE, for irrigation purposes. That the proposed point of diversion, the approximate location and size of the diverting channel, all reservoirs or basins, the location and names of all other works which will cross or connect the proposed works, and the boundarys of all lands, showing by 40-acre subdivisions the areas proposed to be irrigated, are fully and correctly designated thereon.

State Water Right Surveyor

Subscribed and sworn to before me this 25th day of March, 1957.

Notary Public in and for White Pine County, Nevada.
My commission expires February 25, 1961.

0 600 1200 1800 2400
SCALE - 1 IN. = 600 FT.

FILED
MAR 29 1957
STATE ENGINEER'S OFFICE

OFFICE
STATE ENGINEER

1957 MAR 29 AM 9 58

MAP TO ACCOMPANY APPLICATION
TO APPROPRIATE WATER

FOR IRRIGATION

BY MARYON E. HAIRE

FROM UNDERGROUND SOURCES

SURVEYED BY F. W. MILLARD & SON ELY, NEVADA
MARCH 25, 1957

15345