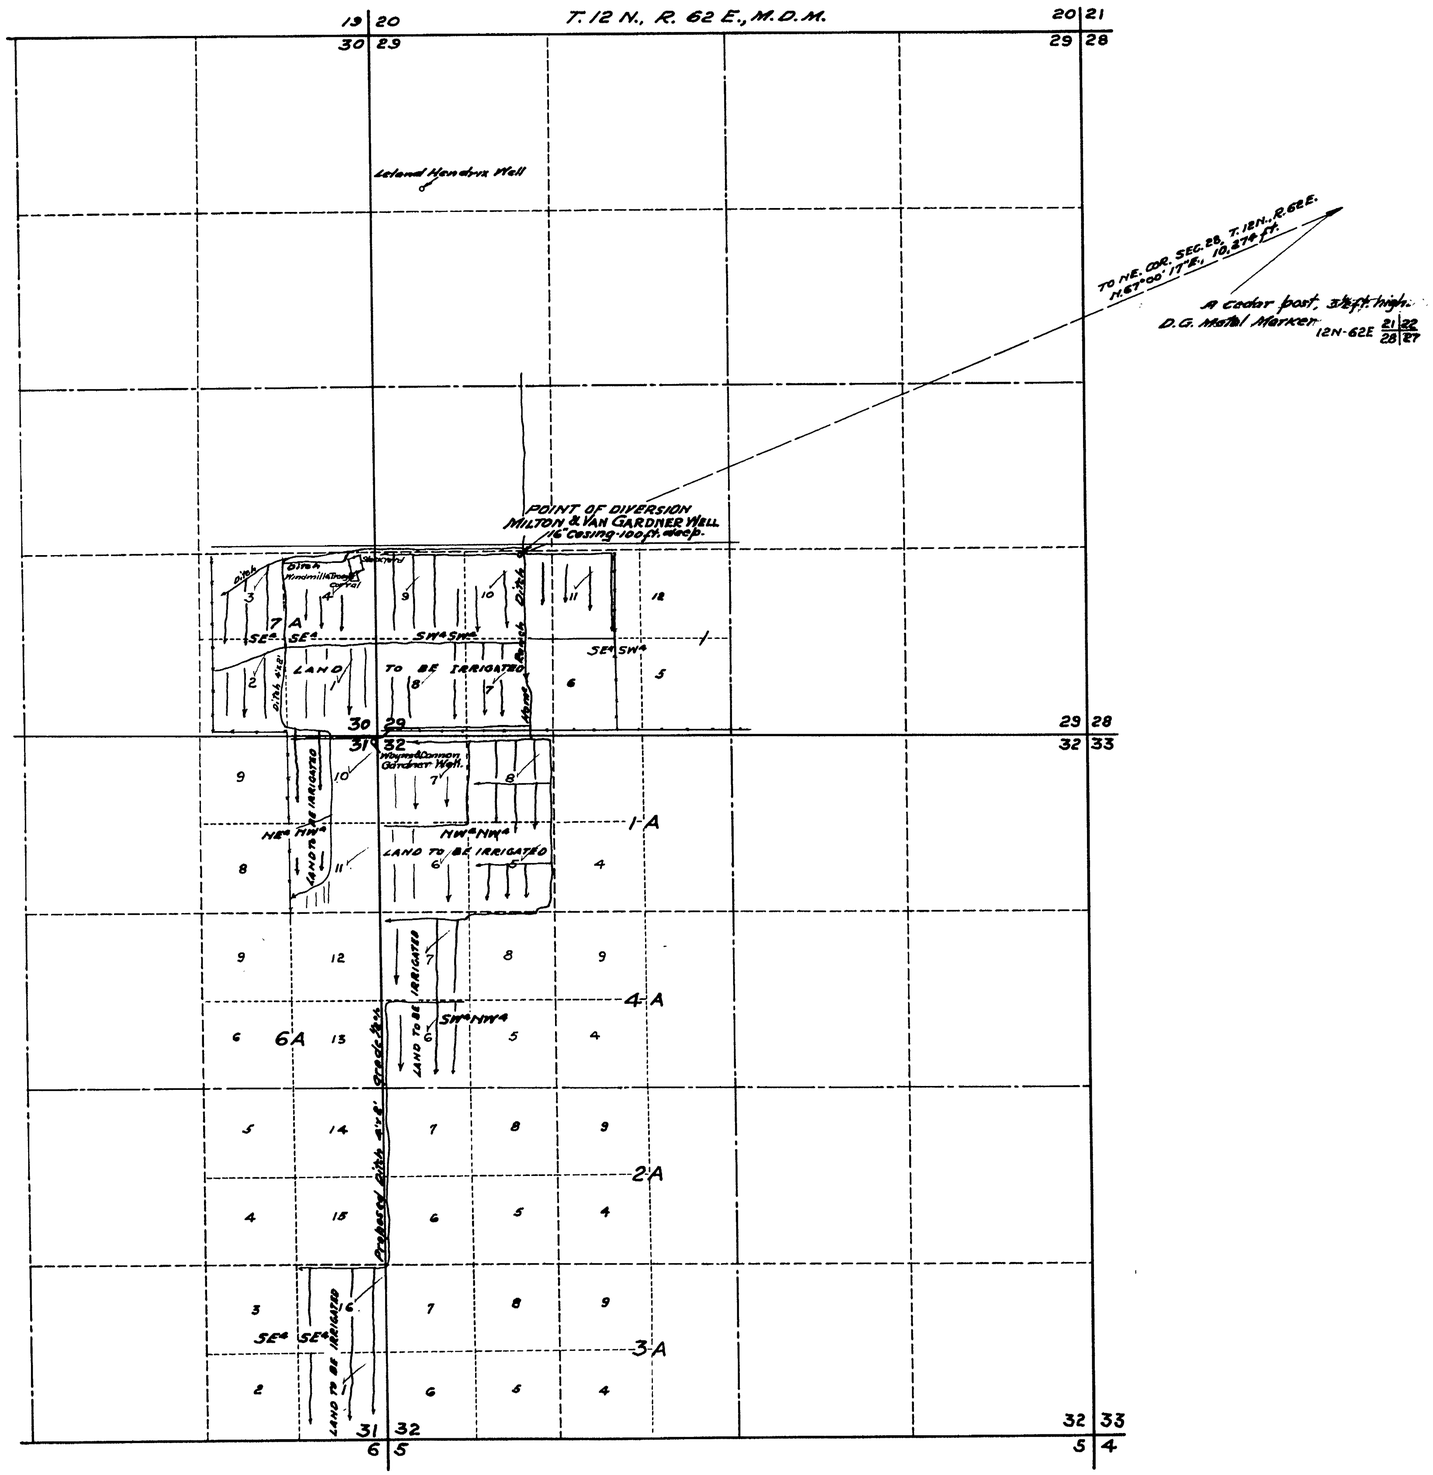

STATE OF NEVADA }
County of White Pine } SS.

I, Robert W. Millard, being first duly sworn, depose and say that this map, consisting of one sheet, has been correctly drawn to the designated scale from field notes of a survey made by me between the 4th. and 6th. days of September, 1951; that it truly and correctly represents the proposed location and extent of the works used to divert water from UNDERGROUND SOURCE in White Pine County by MILTON and VAN GARDNER for irrigation purposes. That the proposed point of diversion, the approximate location and size of the diverting channel, all reservoirs or basins, the location and names of all other works which will cross or connect with the proposed works, and the boundary of all lands, showing by 40-acre subdivisions the areas proposed to be irrigated are fully and correctly designated thereon.

R. W. Millard
State Water Right Surveyor.

Subscribed and sworn to before me this 10th day of November, 1953.

J. W. Millard
Notary Public in and for White Pine County, Nevada.

My commission expires Dec. 22, 1953.

0' 500' 1000' 2000'
SCALE 1-IN.= 600 FT.

(BLOCK 20-A
E½ LOT 9

FILED
Nov. 16, 1953
STATE ENGINEER'S OFFICE

MAP TO ACCOMPANY APPLICATION TO APPROPRIATE WATER FOR IRRIGATION
BY
MILTON & VAN GARDNER
FROM
UNDERGROUND SOURCE

SURVEYED SEPTEMBER 5, 1951.
BY
R.W. MILLARD & SON. ELY, NEVADA.

Approved for Cert. Nov. 7, 1953

15367