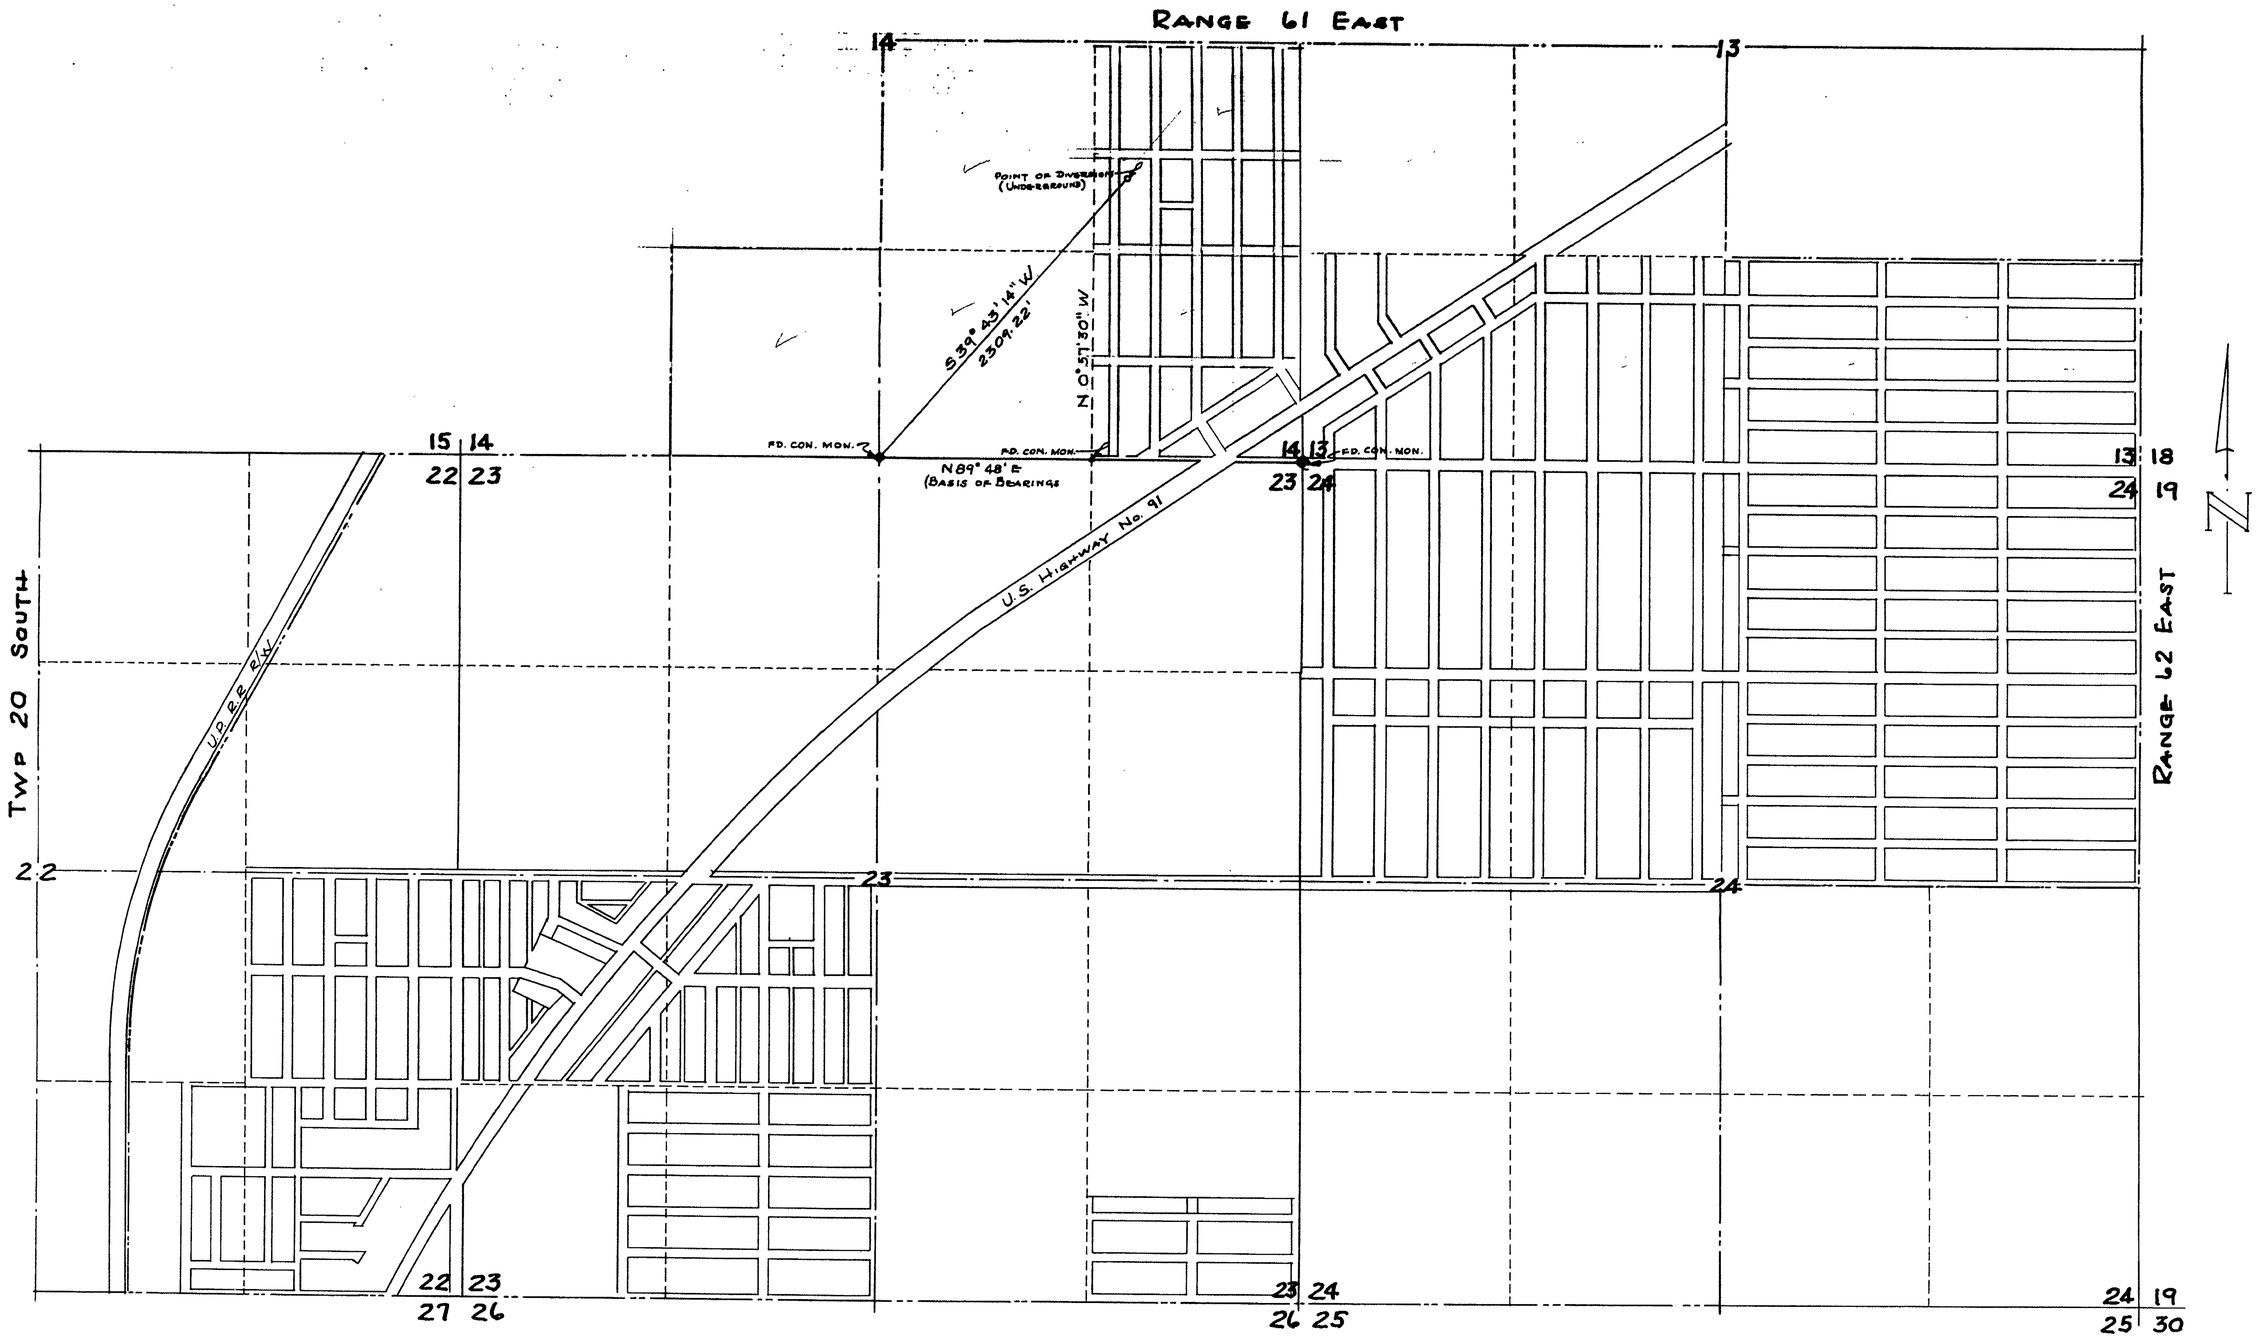

STATE OF NEVADA } S.S.
COUNTY OF CLARK }

I, FRANK D. RATHBUN JR., BEING FIRST DULY SWORN, DEPOSE AND SAY THAT THIS MAP, CONSISTING OF ONE SHEET HAS BEEN CORRECTLY DRAWN TO THE DESIGNATED SCALE FROM FIELD NOTES OF A SURVEY MADE BY ME ON THE 18TH DAY OF SEPTEMBER 1953, THAT IT TRULY AND CORRECTLY REPRESENTS THE PROPOSED LOCATION AND EXTENT OF THE WORKS USED TO DIVERT WATER FROM LAS VEGAS ARTESIAN BASIN, IN CLARK COUNTY, NEVADA. BY THE CITY OF NORTH LAS VEGAS; FOR MUNICIPAL USE; THAT THE POINT OF DIVERSION, THE APPROXIMATE LOCATION AND SIZE OF THE DIVERTING CHANNEL, ALL OTHER WORKS WHICH WILL CROSS OR CONNECT WITH THE WORKS ARE FULLY AND CORRECTLY SHOWN HEREON.

Frank D. Rathbun Jr.
STATE WATER RIGHT SURVEYOR

SUBSCRIBED AND SWORN TO BEFORE ME THIS 3rd DAY OF November 1953

Carl B. Cassady
NOTARY PUBLIC IN AND FOR CLARK COUNTY, NEVADA.

MY COMMISSION EXPIRES 3-25-56

THE BASIS OF BEARINGS IN THIS SURVEY IS THE BEARING OF THE SOUTH LINE OF THE SE¼ OF SEC. 14, T20S, R61E, M.D.B.&M. RECORDED AS N 89° 48' E ON MAP OF BELLVIEW TRACT No. 2. RECORDED IN BOOK 2 OF PLATS, PAGE 91, CLARK COUNTY, NEV. RECORDS

0 100 200 300 500 750 1000 1500 2000 2500
SCALE IN FEET

CITY LIMITS THUS. ——·——·——·——

FILED
Nov. 3, 1953

MAP TO ACCOMPANY
APPLICATION TO APPROPRIATE WATER
by
CITY OF NORTH LAS VEGAS
for
MUNICIPAL USE
from
LAS VEGAS ARTESIAN BASIN
CLARK COUNTY NEVADA

15371