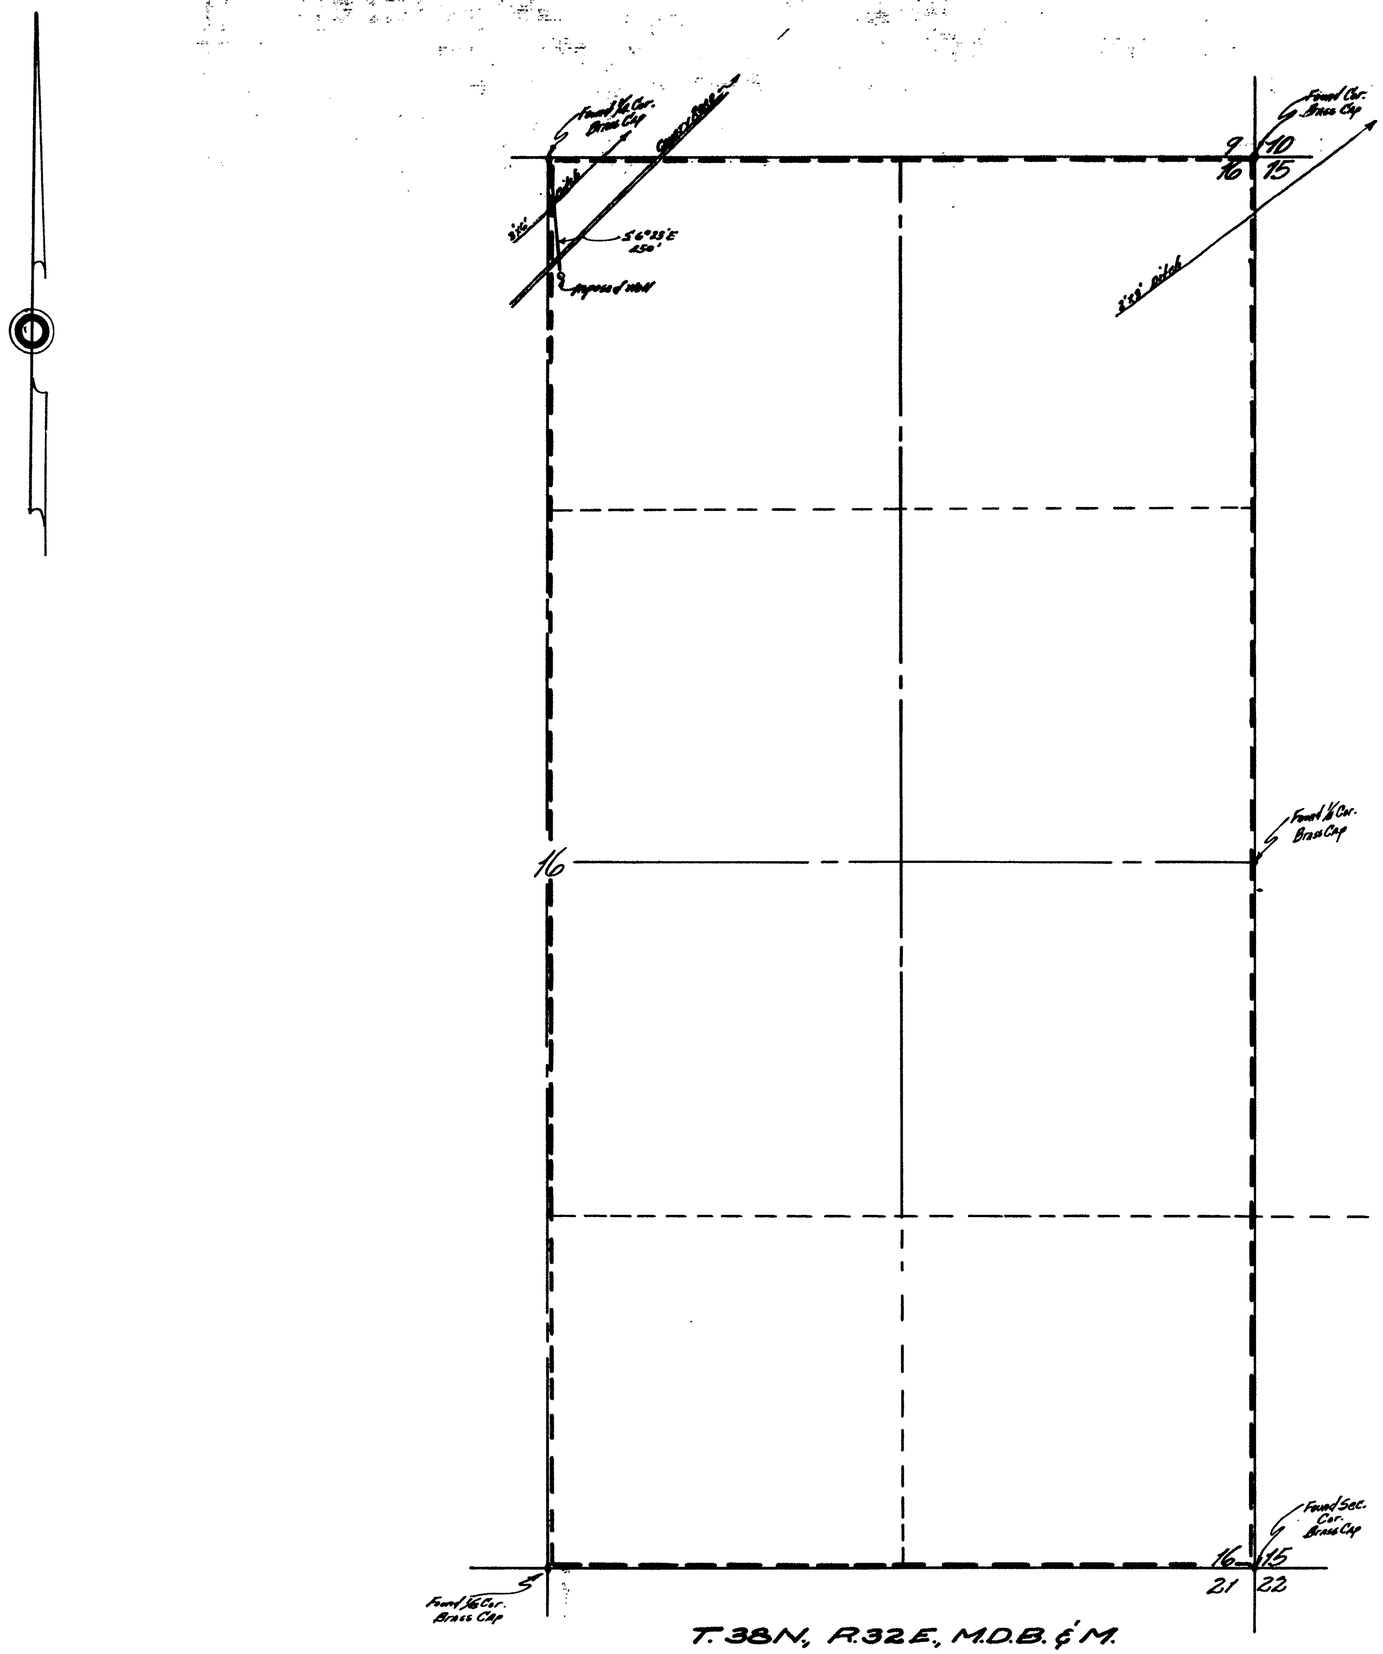

STATE OF NEVADA
COUNTY OF HUMBOLDT } S.S.

I, Richard M. Black, being first duly sworn depose and say that this map, consisting of one sheet, has been correctly drawn to the designated scale from field notes of a survey made by me between the 1st day of August and the 12th day of August, 1959, that it truly and correctly represents the proposed location and extent of the works used to divert water from underground in Humboldt County, by MATHILDA L. BATTILANA for irrigation and domestic purposes. That the proposed point of diversion, approximate location and size of the diverting channel, all reservoirs or basins and the location and names of all other works which will cross or connect with the proposed works, and the boundary of all lands, showing by 40-Acre sub-divisions the areas proposed to be irrigated are fully and correctly designated thereon.

Richard M. Black
STATE WATER RIGHT SURVEYOR

Subscribed and sworn to before me this 14th day of August, 1959

Hamilton Leighton
Notary Public in and for Humboldt County Nevada
My Comm. Exp: 7/19/61

200 100 0 300 600 900
Scale 1" = 300'

OFFICE ENGINEER
1959 AUG 17 AM 10 32

FILED
AUG. 17, 1959
STATE ENGINEER'S OFFICE

MAP
TO ACCOMPANY APPLICATION TO APPROPRIATE WATER FOR IRRIGATION + DOMESTIC BY~ MATHILDA L. BATTILANA FROM UNDERGROUND

20502 15373 File under