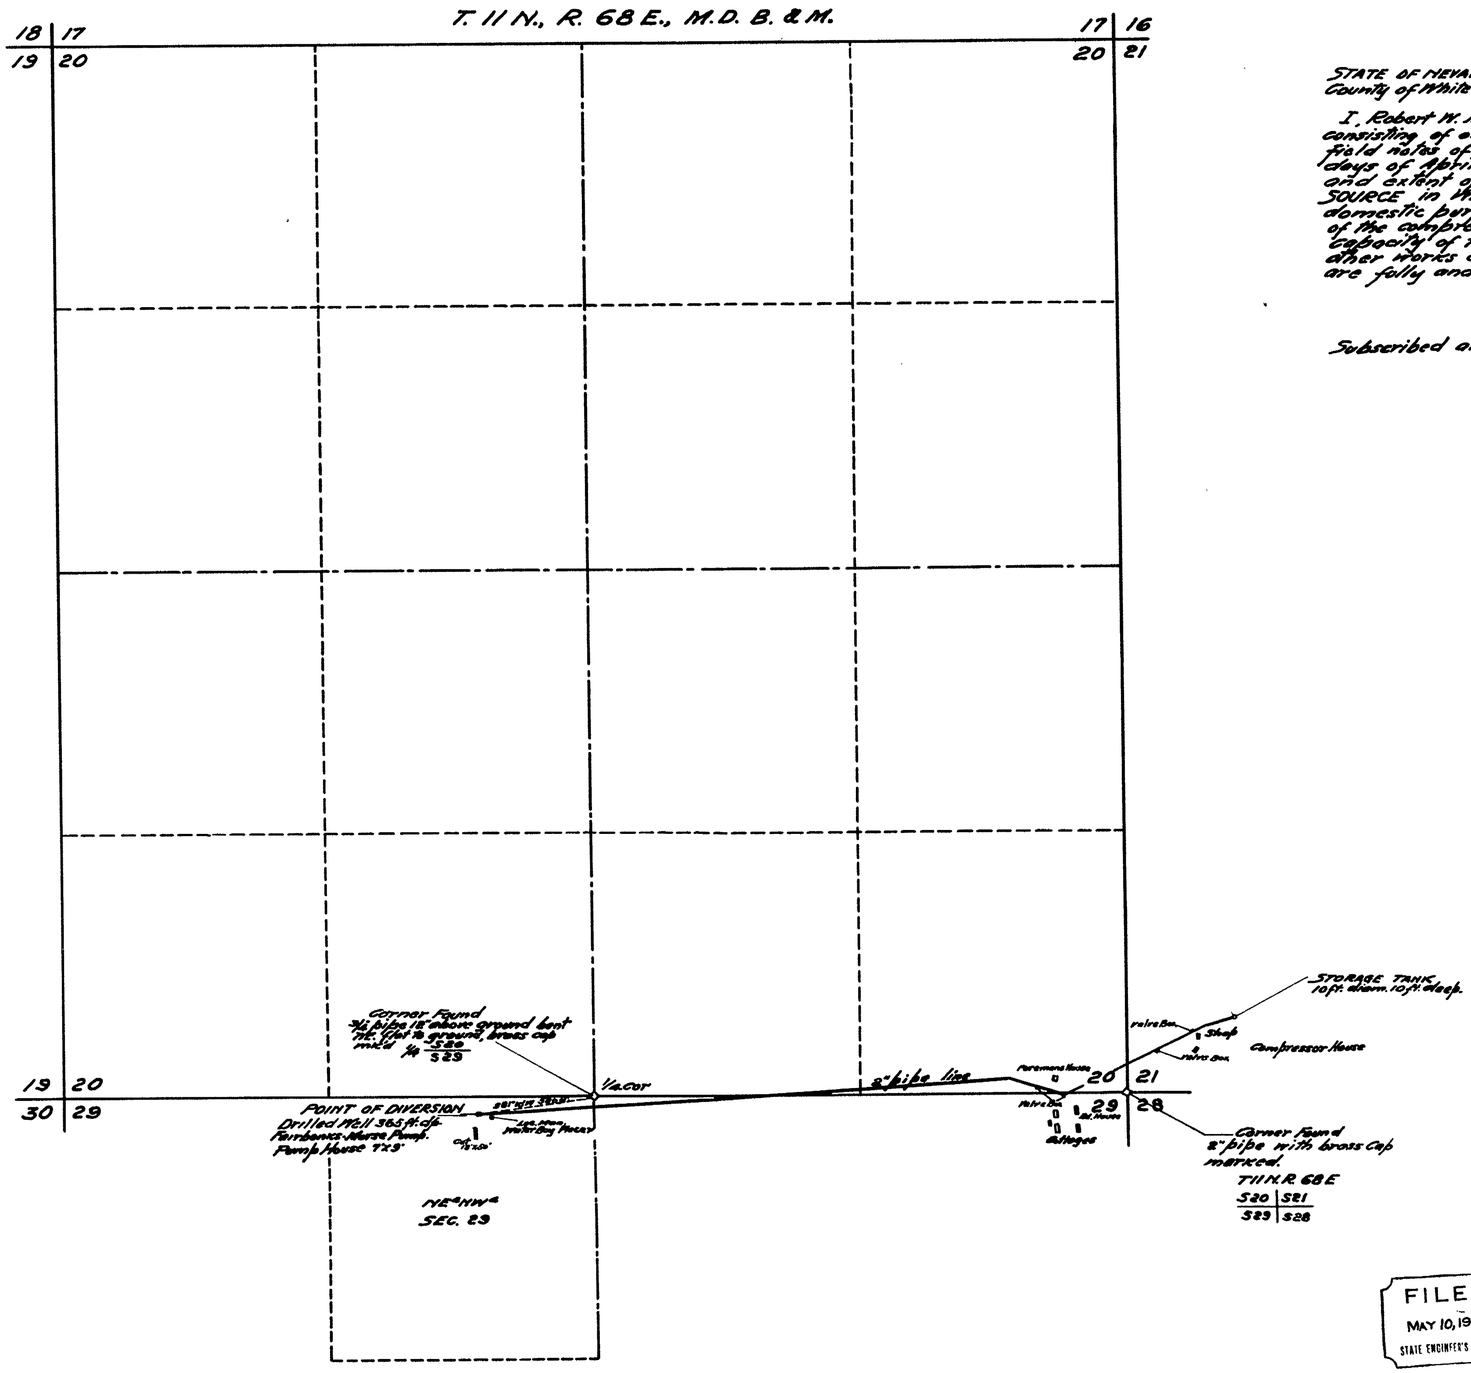

STATE OF NEVADA }
County of White Pine } ss.

I, Robert W. Millard, being first duly sworn, depose and say that this map consisting of one sheet, has been correctly drawn to the designated scale from field notes of a survey, made under my direction between the 18th. and 20th. days of April, 1954; that it truly and correctly represents the location and extent of the proposed works used to divert water from UNDERGROUND SOURCE in White Pine County by M. I. A. COMPANY for mining and domestic purposes. That the proposed point of diversion, the location of the compressor house and cottages, the approximate size and capacity of the diverting conduit and the location and names of all other works or streams which are crossed by or connected with said works, are fully and correctly designated hereon.

Robert W. Millard
State Water Right Surveyor.

Subscribed and sworn to before me this 7th. day of May, 1954.

J. Millard
Notary Public in and for White Pine County, Nevada.
My commission expires Dec. 22, 1957.

0 500' 1000' 2000'
SCALE 1-IN. = 400 FT.

MAP TO ACCOMPANY APPLICATION
TO APPROPRIATE WATER
FOR MINING & DOMESTIC PURPOSES
BY M.I.A. COMPANY
FROM UNDERGROUND SOURCE
SURVEYED APRIL 19, 1954.
BY F.W. MILLARD & SON
ELY, NEVADA.

FILED
MAY 10, 1954
STATE ENGINEER'S OFFICE

OFFICE STATE ENGINEER
MAY 10 '54
RECEIVED

Opp. returned for correction today

15381

15381