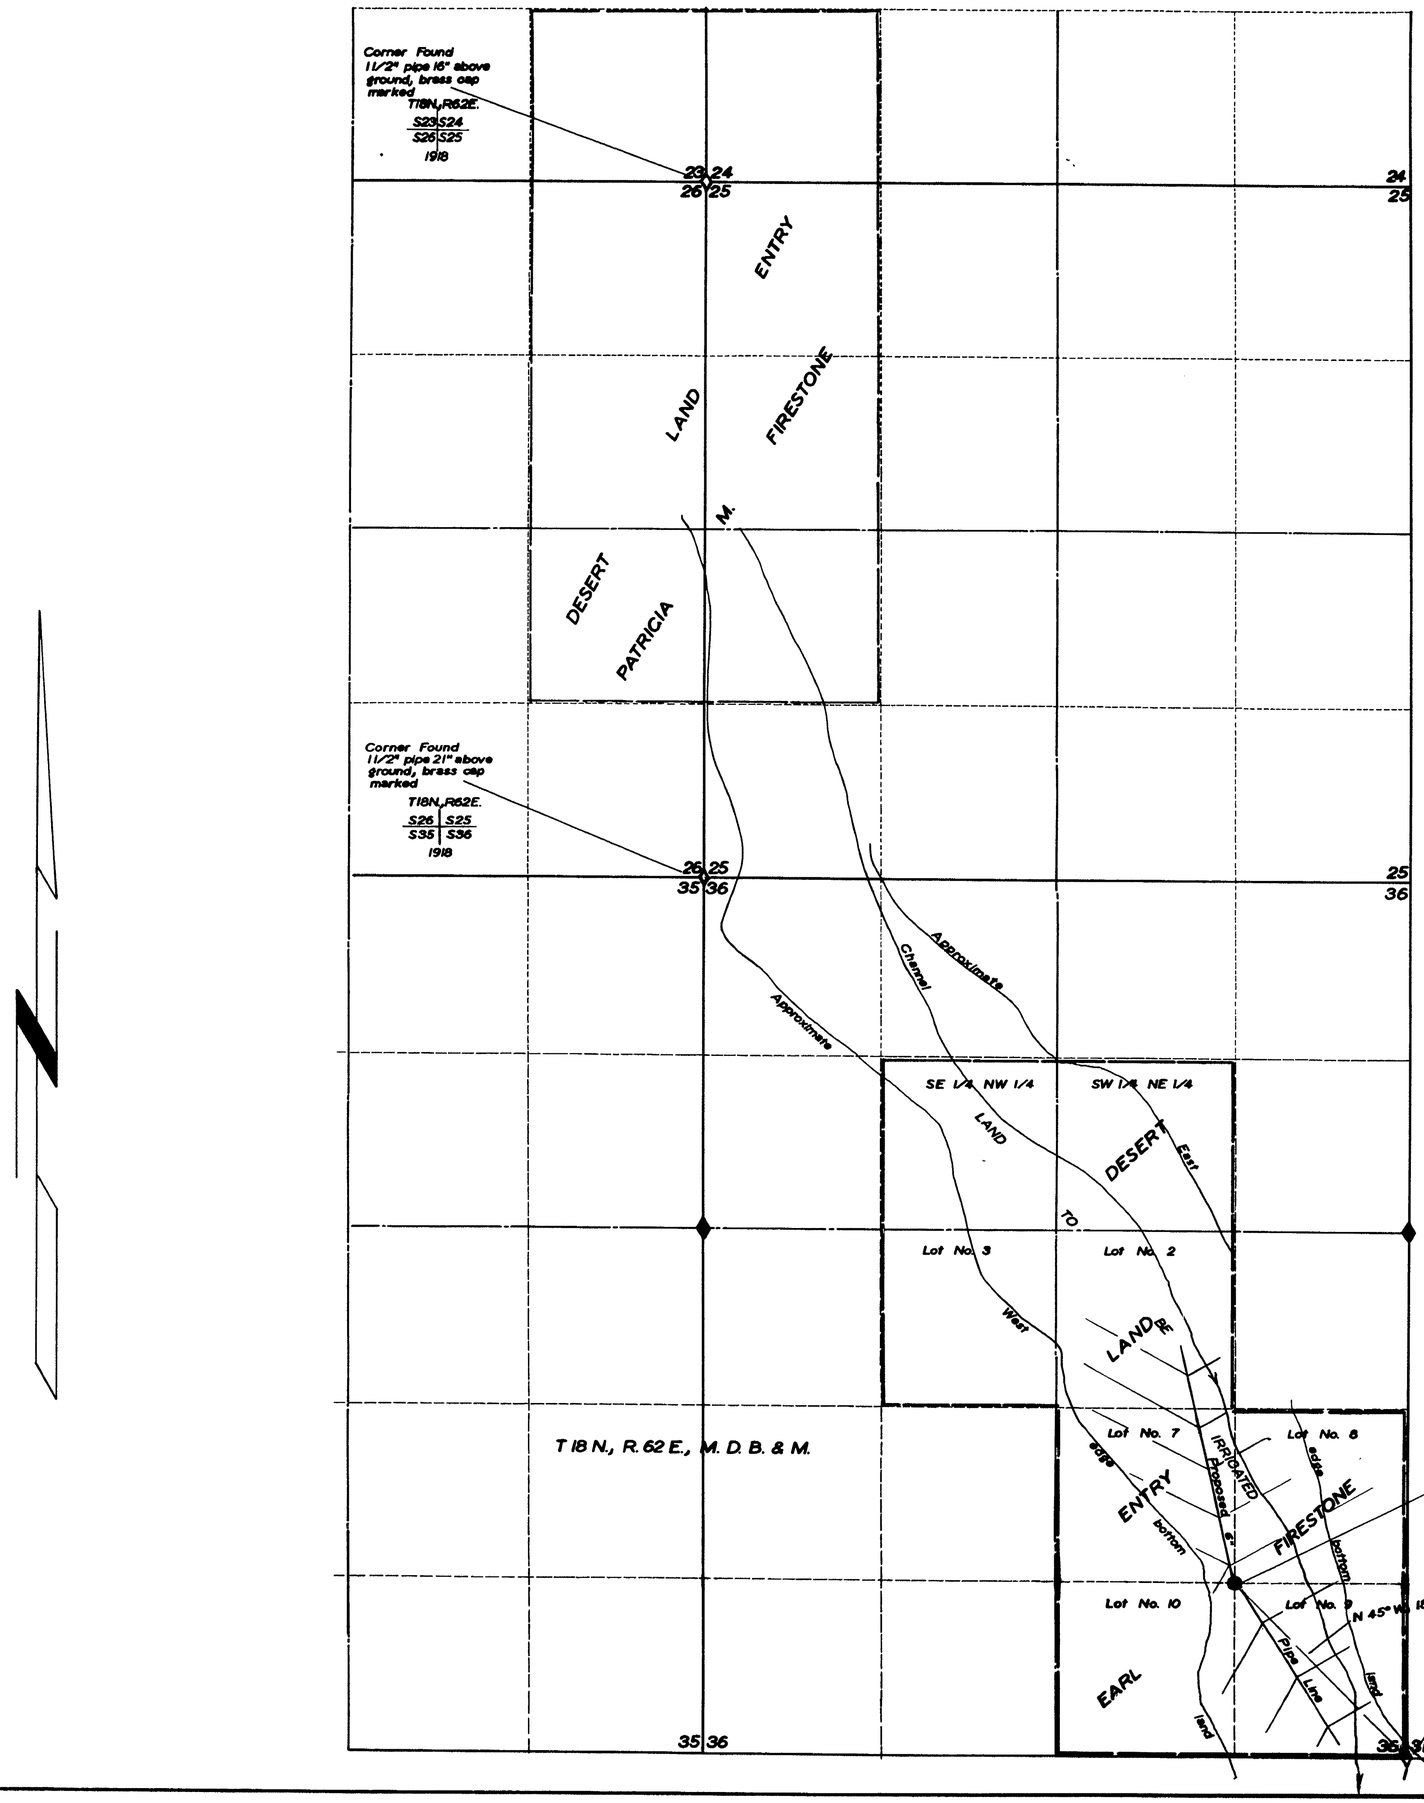

STATE OF NEVADA }
County of White Pine } ss.

I, Robert W. Millard, being first duly sworn, depose and say that this map consisting of one sheet, has been correctly drawn to the designated scale from field notes of a survey made by me the 12th day of November, 1953; that it truly and correcty represents the proposed location and extent of the works used to divert water from "UNDERGROUND SOURCE" in White Pine County by EARL FIRESTONE for irrigation purposes. That the proposed point of diversion, the approximate location and size of the diverting channel, all reservoirs or basins, the location and names of all other works which will cross or connect with the proposed works, and the boundary of all lands, showing by 40-acre subdivisions the areas proposed to be irrigated, are fully and correctly designated thereon

Robert W. Millard
State Water Right Surveyor

Subscribed and sworn to before me this 17th day of November 1953.
My commission expires the 22nd day of December 1953.

T. Millard
Notary Public in and for White Pine County, Nevada.

FILED
DEC. 2, 1953
STATE ENGINEER'S OFFICE

OFFICE STATE ENGINEER
DEC 2 53
RECEIVED
ANS.

Map to Accompany Application to Appropriate Water For IRRIGATION BY EARL FIRESTONE FROM UNDERGROUND SOURCE

SURVEYED November 12, 1953 BY E. W. MILLARD & SON ELY, NEVADA

15403