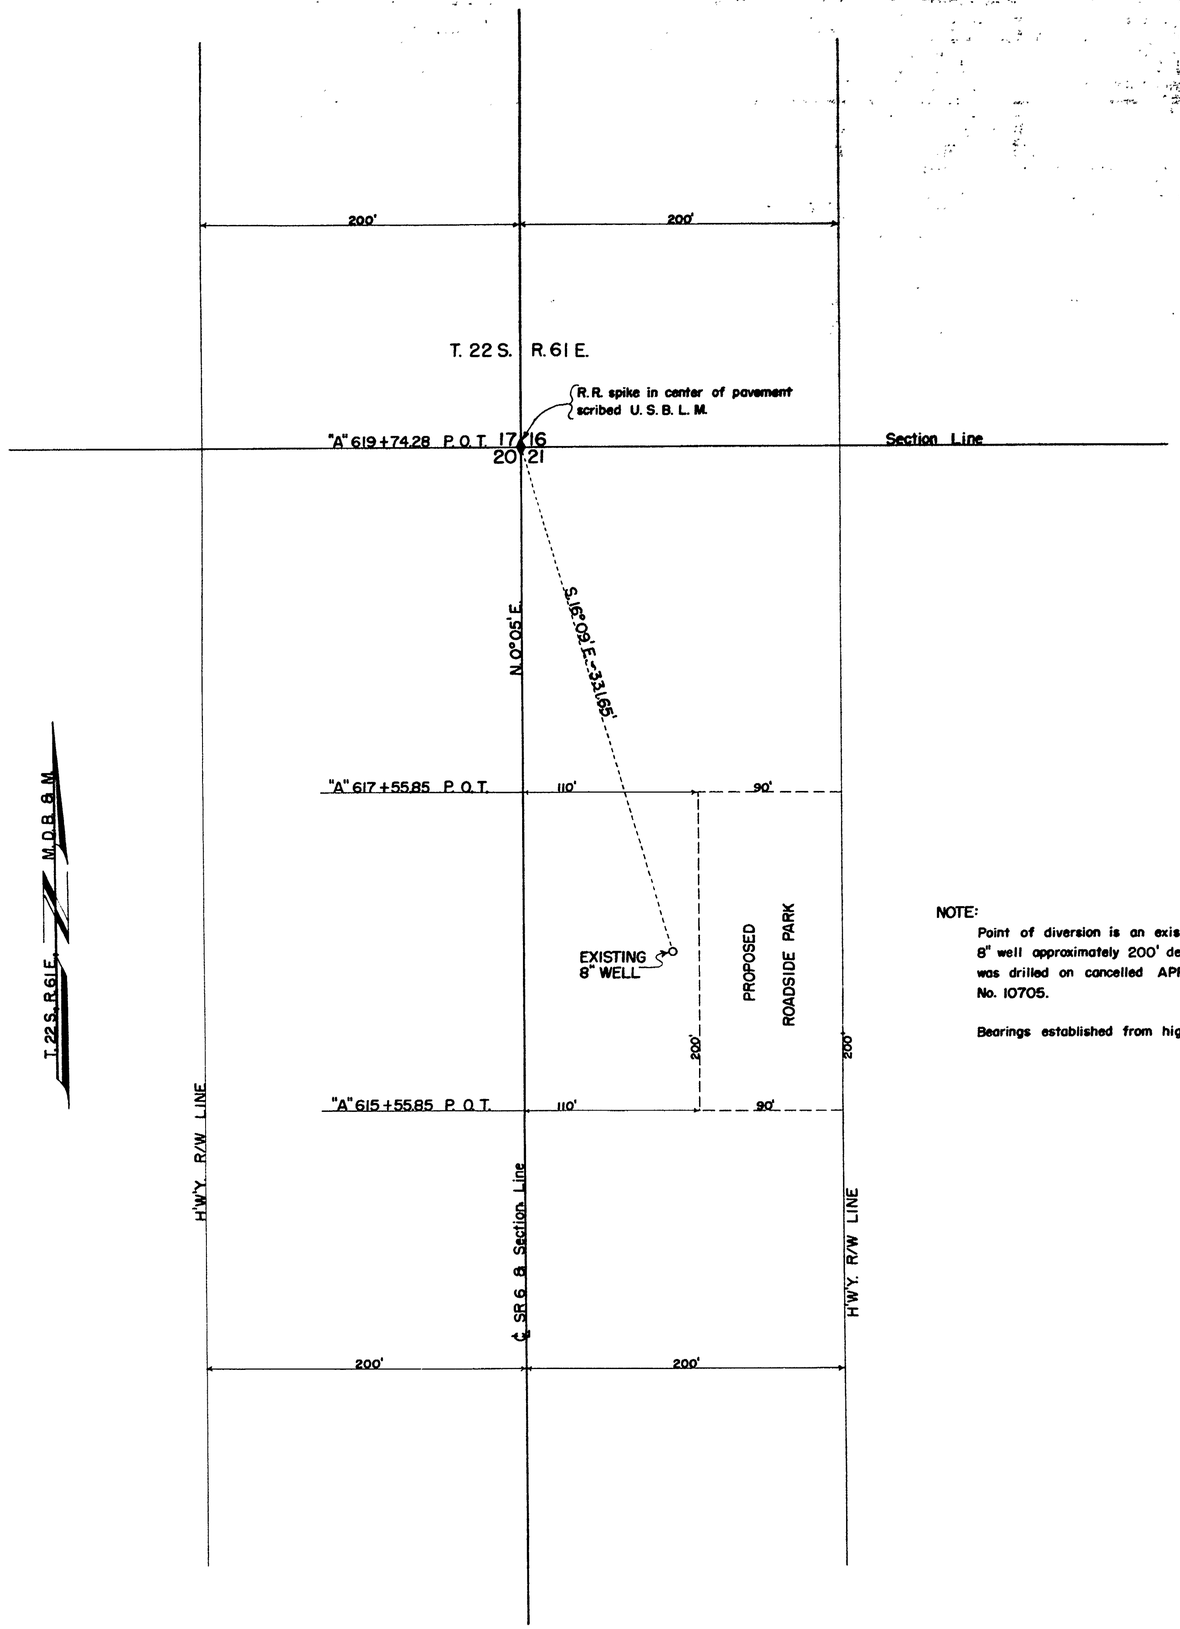

NOTE:

Point of diversion is an existing 8" well approximately 200' deep which was drilled on cancelled APP. No. 10705.

Bearings established from highway centerline.

STATE OF NEVADA }
COUNTY OF CLARK } S. S.

I, LAWRENCE G. CHAMBERS, being first duly sworn, depose and say that this map has been correctly drawn to the designated scale from field notes of a survey made by forces under my supervision on the 19th day of October, 1953; that it truly and correctly represents the location and extent of the proposed works used to divert water from underground sources in Clark County by State of Nevada, Department of Highways, for domestic and use by the travelling public. That the proposed points of diversion, the location of the roadside park, the size of the diverting conduit is fully and correctly designated hereon.

Lawrence G. Chambers
STATE WATER RIGHT SURVEYOR

Subscribed and sworn to before me this 28th day of December 1953.

Helen S. Stevens
Notary Public in and for Ormsby County

SCALE 1"=50'

0 25 50 75 100 125 150 175 200

Certificate No. 4779 Issued Aug. 6, 1958

FILED
JAN. 4, 1954
STATE ENGINEER'S OFFICE

OFFICE STATE ENGINEER
JAN 4 '54
RECEIVED
ANS.

MAP
TO ACCOMPANY APPLICATION TO APPROPRIATE WATER FROM UNDERGROUND SOURCES AND TO ACCOMPANY PROOF OF BENEFICIAL USE
BY
STATE OF NEVADA
DEPARTMENT OF HIGHWAYS

DEC. 28, 1953

15460

15460