Section	Sub-division	Township	Range	Cultivated Acreage	Description of Culture	Date of 1st Culture
32	NW¼NE¼	46	62	1.20	In Decree	Little once
	NE¼NW¼			4.49	3.34	3.15
	SE¼NW¼			40.73	29.48	11.25
	SW¼NW¼			12.52	4.03	8.49
	SW¼NE¼			5.04		
	NW¼SE¼			19.11		
	SW¼SE¼			17.65		
	NE¼SW¼			40.34	37.9	2.44
	SE¼SW¼			40.47	33.34	7.13
	SW¼SW¼			17.65	21.41	-3.76
32	NW¼SW¼			8.38	3.57	-5.[illegible]
5	LOT 1	45	62	2.52		
	" 2			29.88	[illegible]	[illegible]
	" 3			13.01	[illegible]	[illegible]
	NW¼SE¼			37.16	[illegible]	[illegible]
	NE¼SW¼			3.18	[illegible]	[illegible]
	SW¼SE¼			0.67	[illegible]	[illegible]
		Total		296.00		

Decreed water right is 208.63 acres
Acreage allowed under Salmon River Settlement Agreement 296.00 acres
The difference, 87.37 acres, is the acreage applied for under this Application.

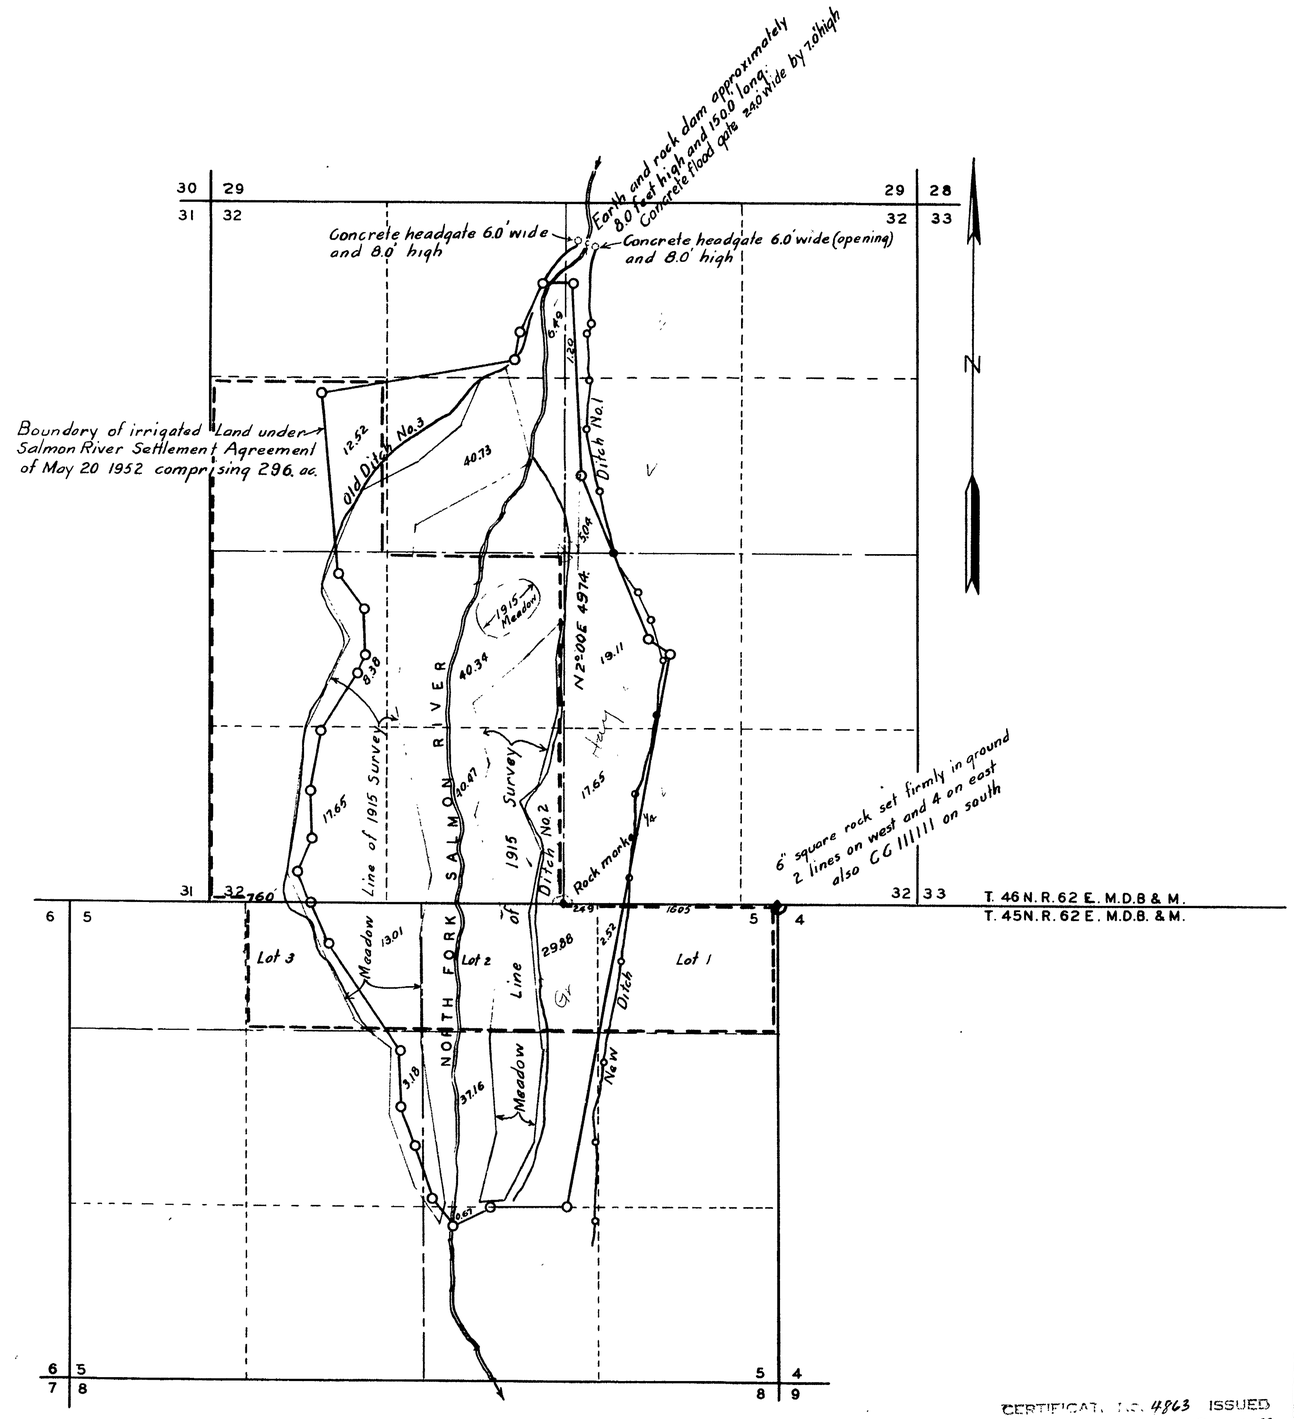

STATE OF NEVADA
County of Elko. } ss

I, J. L. Vandiver, being first duly sworn, depose and say that this map has been correctly drawn to the designated scale from field notes of a survey made by me between Aug. 15, and Oct. 27 1947 and on May 27 1953, surveys and maps made by C.C. Smith in 1915 and surveys and maps made by John E. Hayes under direction and supervision of W. H. Settelmeyer; that it truly and correctly represents the proposed location and extent of the works used to divert water from North Fork of Salmon River in Elko County by Robert J. Agee for irrigation purposes. That the point of diversion, the location of diverting channels and the boundary of lands to be irrigated are fully and correctly designated thereon.

J. L. Vandiver
State Water Right Surveyor. - R.E. No. 28.

Subscribed and sworn to before me this 27th day of Nov. 1953.

E. Bollschweiler
Notary Public in and for Elko County Nevada.

ROBERT J. AGEE

UPPER TWIN MEADOWS 296. A

In compliance with the Salmon River Settlement Agreement of May 20, 1952.

Scale 1 in. - 600 ft.

MAP

TO ACCOMPANY APPLICATION TO APPROPRIATE WATER FOR IRRIGATION BY ROBERT J. AGEE FROM NORTH FORK OF SALMON RIVER.

CERTIFICATE No. 4863 ISSUED Mar 3 1959

FILED
DEC. 7, 1953
STATE ENGINEER'S OFFICE

OFFICE STATE ENGINEER
DEC 7 53
RECEIVED
AM 8:

15463

15463