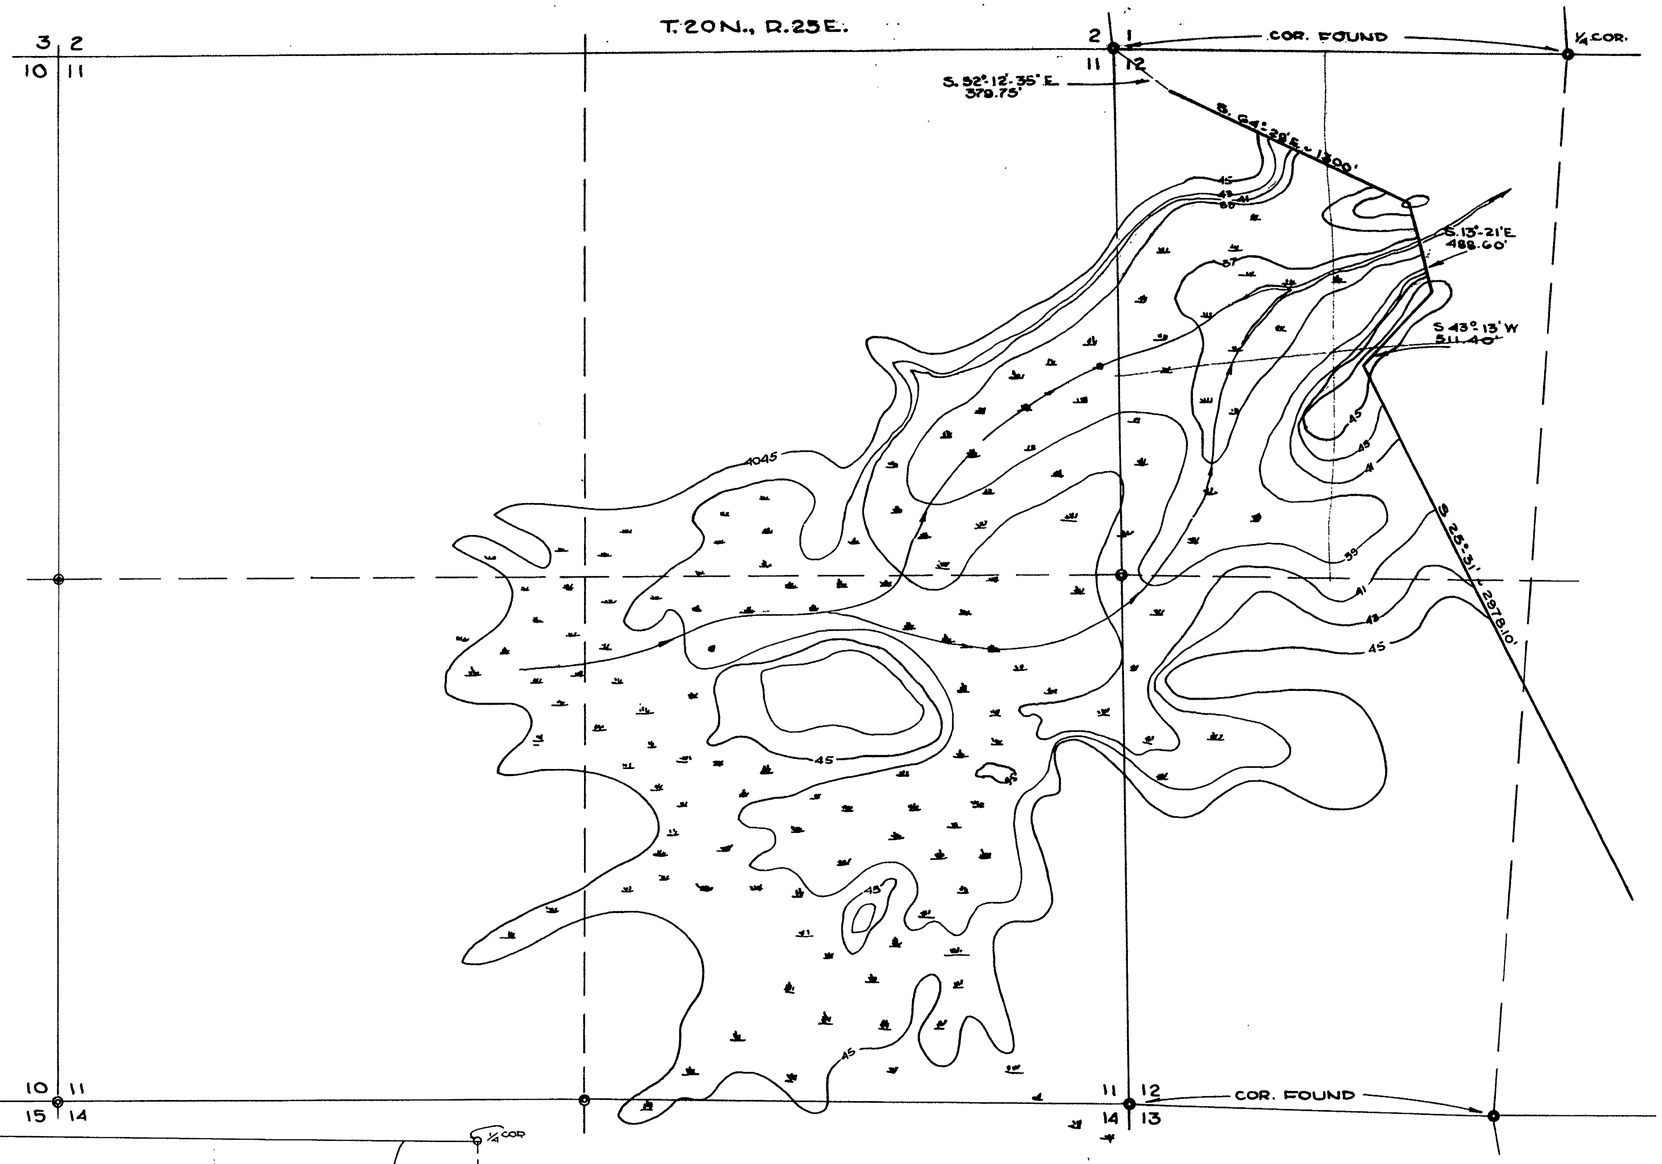

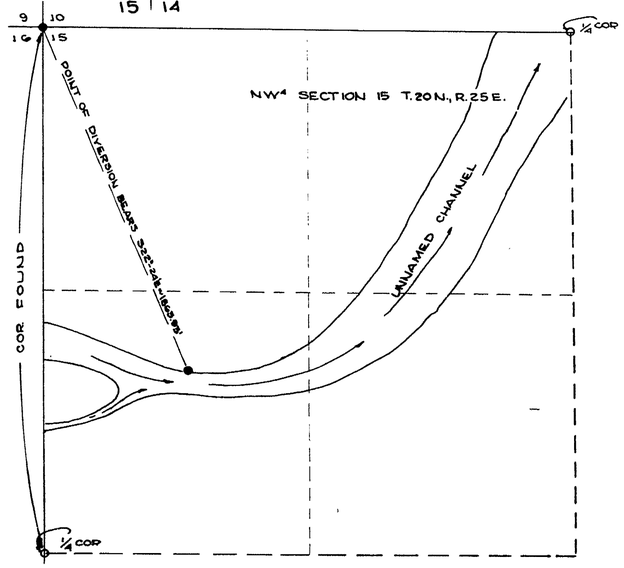

NOTE
ORIGINAL TOPOGRAPHIC STUDIES AND TOPOGRAPHIC DETAILS WERE MADE BY L.G. CHAMBERS, R.E. 459 JULY 1951.

SCALE IN HUNDRED FEET

8 7 6 5 4 2 0 4 8

SCALE 1" = 400'

STATE OF NEVADA } S.S.
COUNTY OF WASHOE

I, W.J. Rabenstine, being first duly sworn depose and say that this map consisting of one sheet has been drawn to the designated scale from field notes of a survey made by me between the 28th day of April, 1953 and the 14th day of January, 1954; that it truly and correctly represents the location and extent of the proposed works used to divert water from an unnamed channel, in Lyon Countu, by the Nevada Fish and Game Commission for storage purposes. That the proposed point of diversion and return, the location of the reservoir, and the location and names of all other works or streams which are crossed by or connected with said works, are fully and correctly designated hereon.

W. J. Rabenstine
STATE WATER RIGHT SURVEYOR

Subscribed and sworn to before me this 18 day of January, 1954.

H. Shirl Coleman
NOTARY PUBLIC IN AND FOR WASHOE COUNTY, NEVADA

Datum - Highway Dept. B.M.
Ht. of Dam - Maximum 18.0 ft.
Area of Reservoir - 276 acres.
Capacity - 910 acre feet.

FILED
JAN. 18, 1954
STATE ENGINEER'S OFFICE

RECEIVED
JAN 18 1954

CERTIFICATE No. 5009 ISSUED July 1, 1960

MAP

TO ACCOMPANY APPLICATION TO APPRODRIATE WATER FOR STORAGE PURPOSES BY THE NEVADA FISH AND GAME COMMISSION FROM AN UNNAMED CHANNEL IN LYON COUNTY

J-12-15469