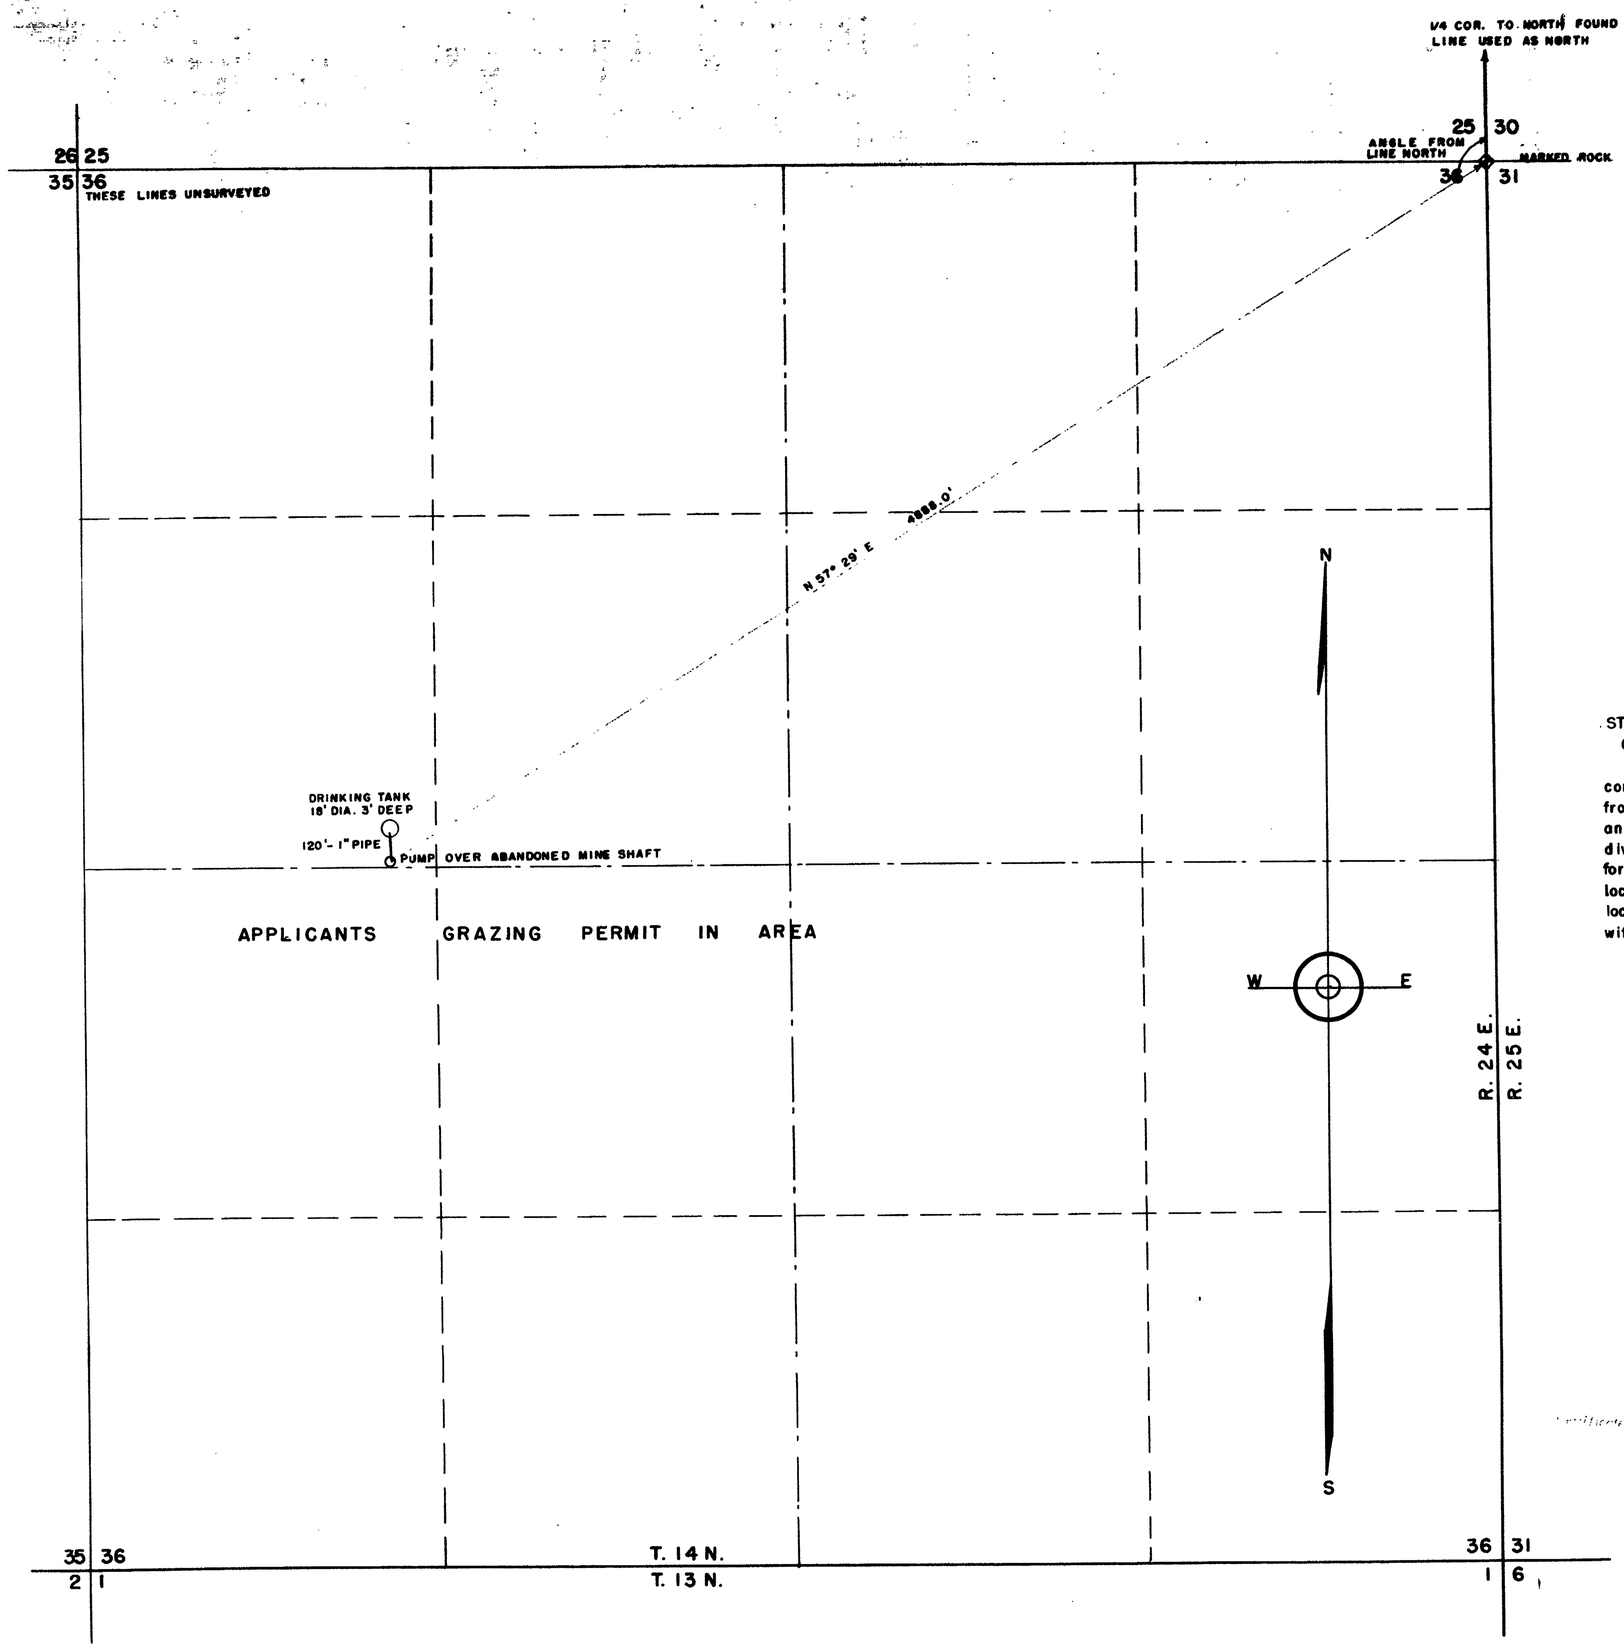

STATE of NEVADA }ss
County of ORMSBY

I, Walter G. Reid, being first duly sworn, depose and say that this map, consisting of one sheet, has been correctly drawn to the designated scale from field notes of a survey made by me January 19, 1954; that it truly and correctly represents the location and extent of the works used to divert water from underground source, in Lyon County, by Jack Hensley, for stockwatering & domestic purposes. That the point of diversion, the location of the diverting conduit, the place and manner of use, and the location of all other works or streams which are crossed by, or connected with the said works, are fully and correctly designated thereon.

Walter G. Reid
State Water Rights Surveyor

Subscribed and sworn to before me this 25th day of January 1954.

C E Miller
Notary Public in and for Ormsby County, Nevada.

My Commission Expires July 6 1957

SCALE - 1" = 300'

0 100 200 300 600 900 1200 1800

Certificate No. 4292 Issued Dec. 13, 1950

FILED
JAN. 25, 1954
STATE ENGINEER'S OFFICE

OFFICE STATE ENGINEER
JAN 25 '54
RECEIVED
ANS.

MAP
TO ACCOMPANY APPLICATION
TO APPROPRIATE WATER FOR
STOCKWATERING & DOMESTIC
BY JACK HENSLEY FROM
UNDERGROUND SOURCE.

15475