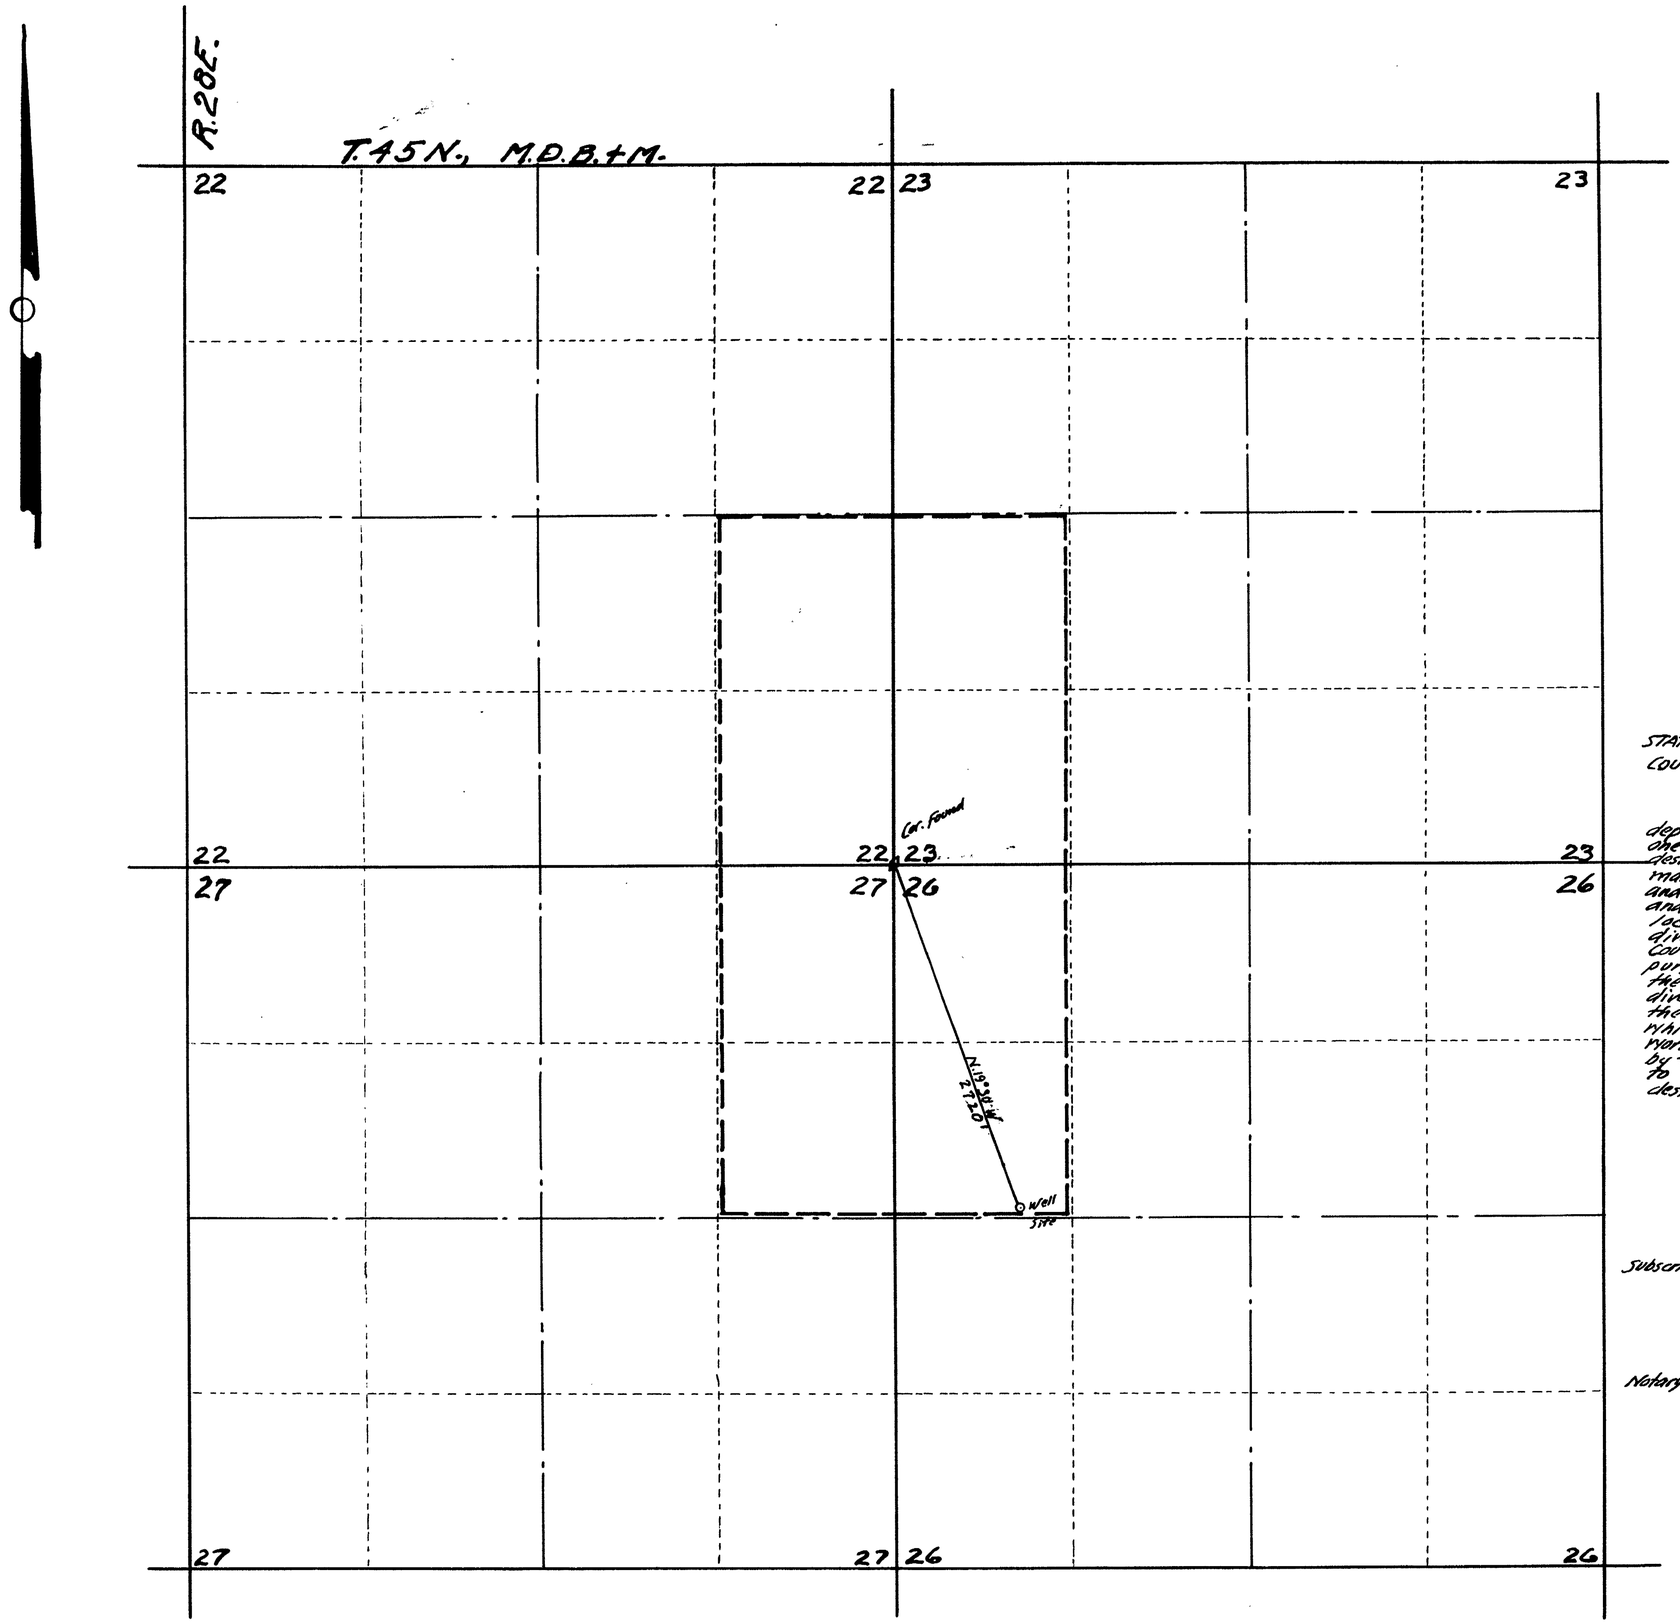

STATE OF NEVADA
COUNTY OF HUMBOLDT } S.S.

I, A.V. Tallman, being first duly sworn, depose and say that this map, consisting of one sheet, has been correctly drawn to the designated scale from field notes of a survey made by me between the 25th day of July and the 30th day of July 1959. That it truly and correctly represents the proposed location and extent of the works used to divert water from underground in Humboldt County, by Donald F. Hatch, for irrigation and domestic purposes. That the proposed point of diversion, the approximate location and size of the diverting channel, all reservoirs or basins, the location and names of all other works which will cross or connect with the proposed works, and the boundary of all lands, showing by 40 acre subdivisions the areas proposed to be irrigated, are fully and correctly designated thereon.

A.V. Tallman
STATE WATER RIGHT SURVEYOR.

Subscribed and sworn to before me this 23rd day of September, 1960.

Nanabow Leighton
Notary Public in and for Humboldt County, Nevada.
My Commn. Exp: 9/19/61.

Scale 1" = 600'

MAP

TO ACCOMPANY APPLICATION TO APPROPRIATE WATER FROM UNDERGROUND FOR IRRIGATION AND DOMESTIC USE BY DONALD F. HATCH.

FILED
Sept. 26, 1960
STATE ENGINEER'S OFFICE

OFFICE
STATE ENGINEER

1960 SEP 26 AM 9 56

21778 15486 File under