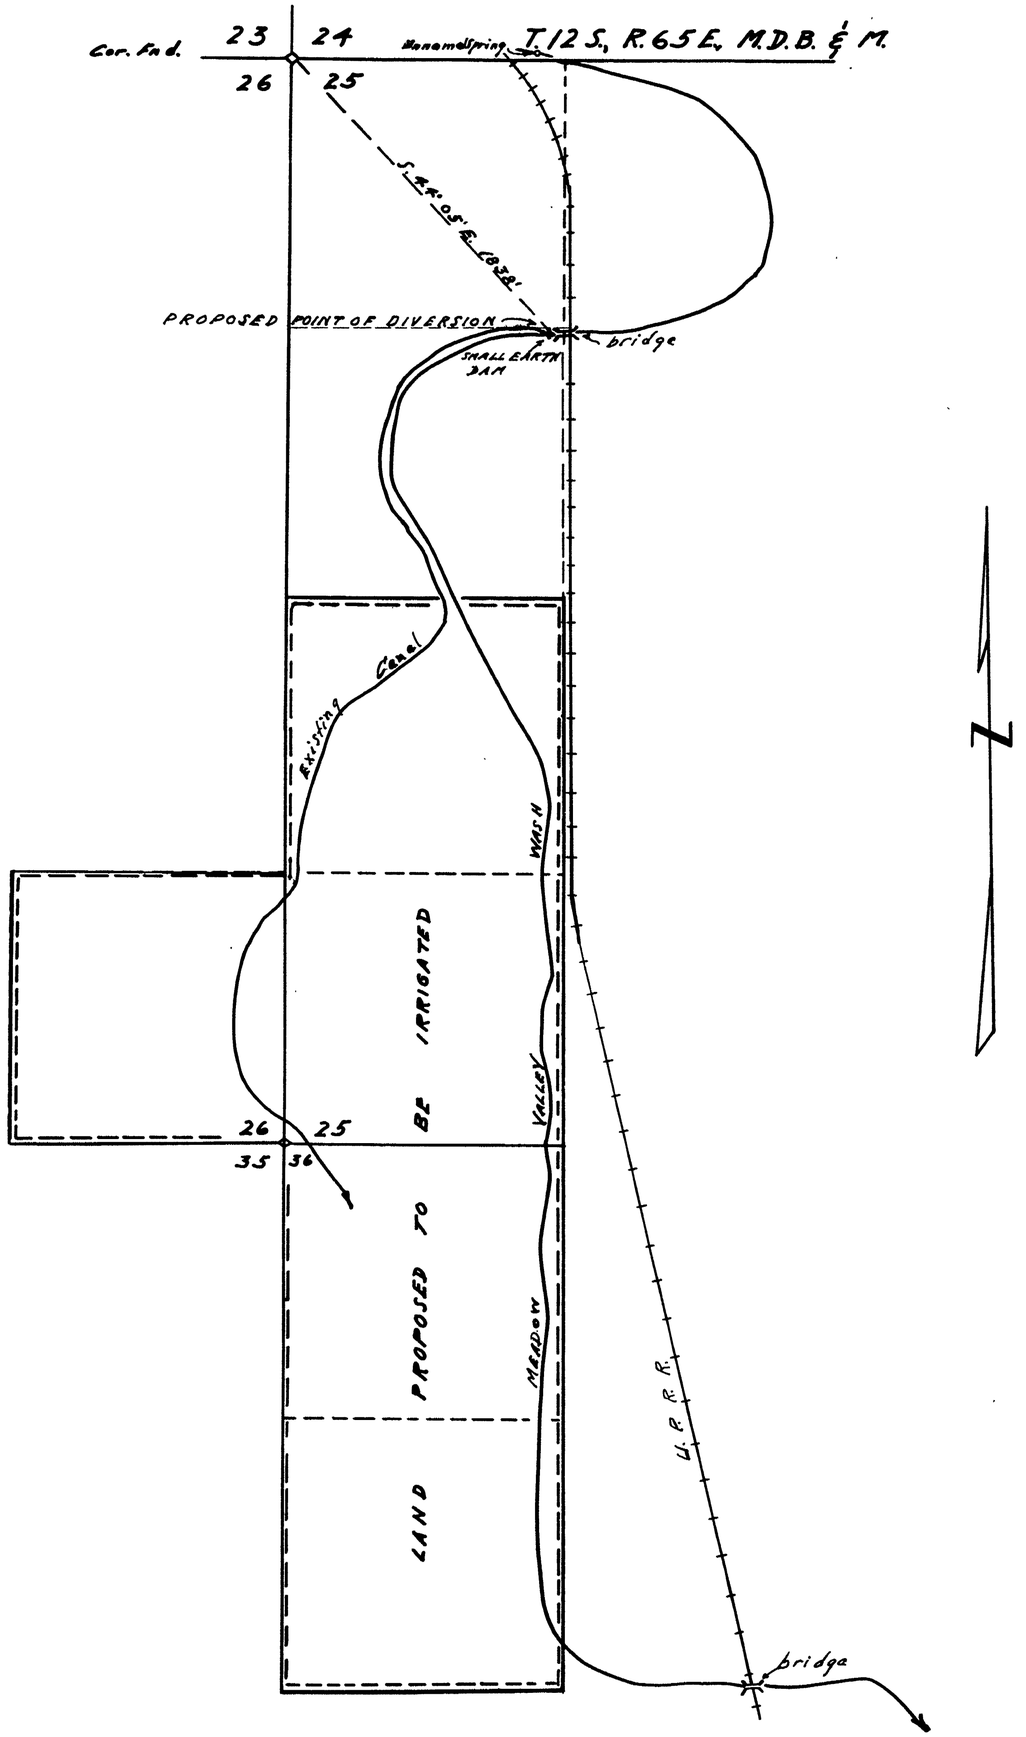

STATE OF NEVADA
COUNTY OF CLARK } S. S.

I, L. A. Harris, being first duly sworn depose and say that this map, consisting of one sheet, has been correctly drawn to the designated scale from field notes of a survey made under my supervision between the 17th and 18th day of September, 1954; that it truly and correctly represents the proposed location and extent of the works used to divert water from Unnamed Spring in Lincoln County by The J. M. Bunker Family, for irrigation purposes. That the proposed point of diversion, the approximate location and size of the diverting channel, all reservoirs or basins, the location and names of all other works which will cross or connect with the proposed works, and the boundary of all lands, showing by 40 acre subdivisions the areas proposed to be irrigated, are fully and correctly designated thereon.

L. A. Harris
STATE WATER RIGHT SURVEYOR

Subscribed and sworn to before me this 20 day of September, 1954

Charles L. Stahl
NOTARY PUBLIC IN AND FOR
CLARK COUNTY, NEVADA

SCALE: 1 IN. = 400 FT.

0 100 200 300 400 500 1000 1500

FILED
SEPT. 21, 1954
STATE ENGINEER'S OFFICE

OFFICE
STATE ENGINEER
SEP 21 '54
RECEIVED

MAP TO ACCOMPANY
APPLICATION
TO APPROPRIATE WATER
FOR
IRRIGATION
BY
THE J. M. BUNKER FAMILY
FROM
UNNAMED SPRING

Ice matter Sept 22, 1954

15513