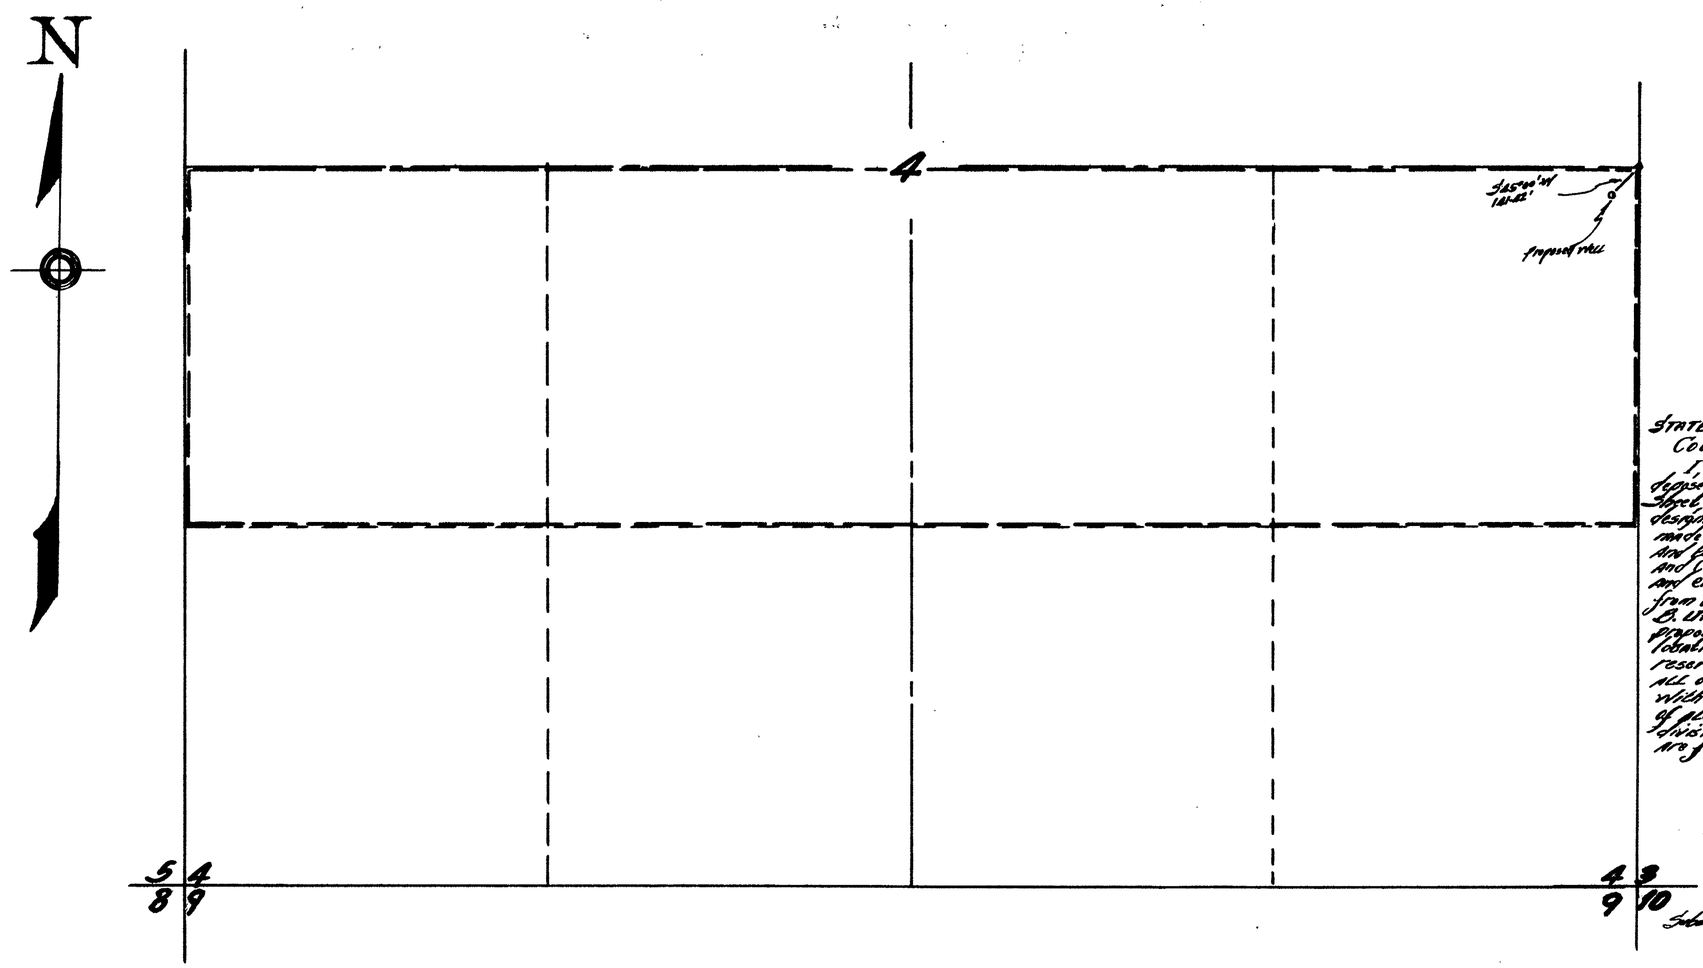

T.41N., R.37E., M.D.B. & M.

STATE OF NEVADA
COUNTY OF HUMBOLDT } S.S.

I, Richard M. Black, being first duly sworn depose and say that this map, consisting of one sheet, has been correctly drawn to the designated scale from field notes of a survey made by me between the 17th day of May and the 26th day of May, 1957; that it truly and correctly represents the proposed location and extent of the works used to divert water from underground in Humboldt County, by HERBERT B. URWIN for irrigation purposes. That the proposed point of diversion, the approximate location and size of the diverting channel, all reservoirs or basins, the location and names of all other works which will cross or connect with the proposed works, and the boundary of all lands showing by 40-acre subdivisions the areas proposed to be irrigated are fully and correctly designated thereon.

Richard M. Black
STATE WATER RIGHT SURVEYOR

Subscribed and sworn to before me this 17th day of MAY, 1957.

Notary Public in and for Humboldt County, Nevada.
My Commission Expires 7/6/57

SCALE: 1-in = 300 ft.

0 100 200 300 400 500 1000 1500 ft.

FILED
MAY 28, 1957
STATE ENGINEER'S OFFICE

OFFICE
STATE ENGINEER

1957 MAY 28 PM 3 37

MAP
TO ACCOMPANY APPLICATION
TO APPROPRIATE WATER
FOR IRRIGATION & Domestic BY—
HERBERT B. URWIN
FROM UNDERGROUND

15515