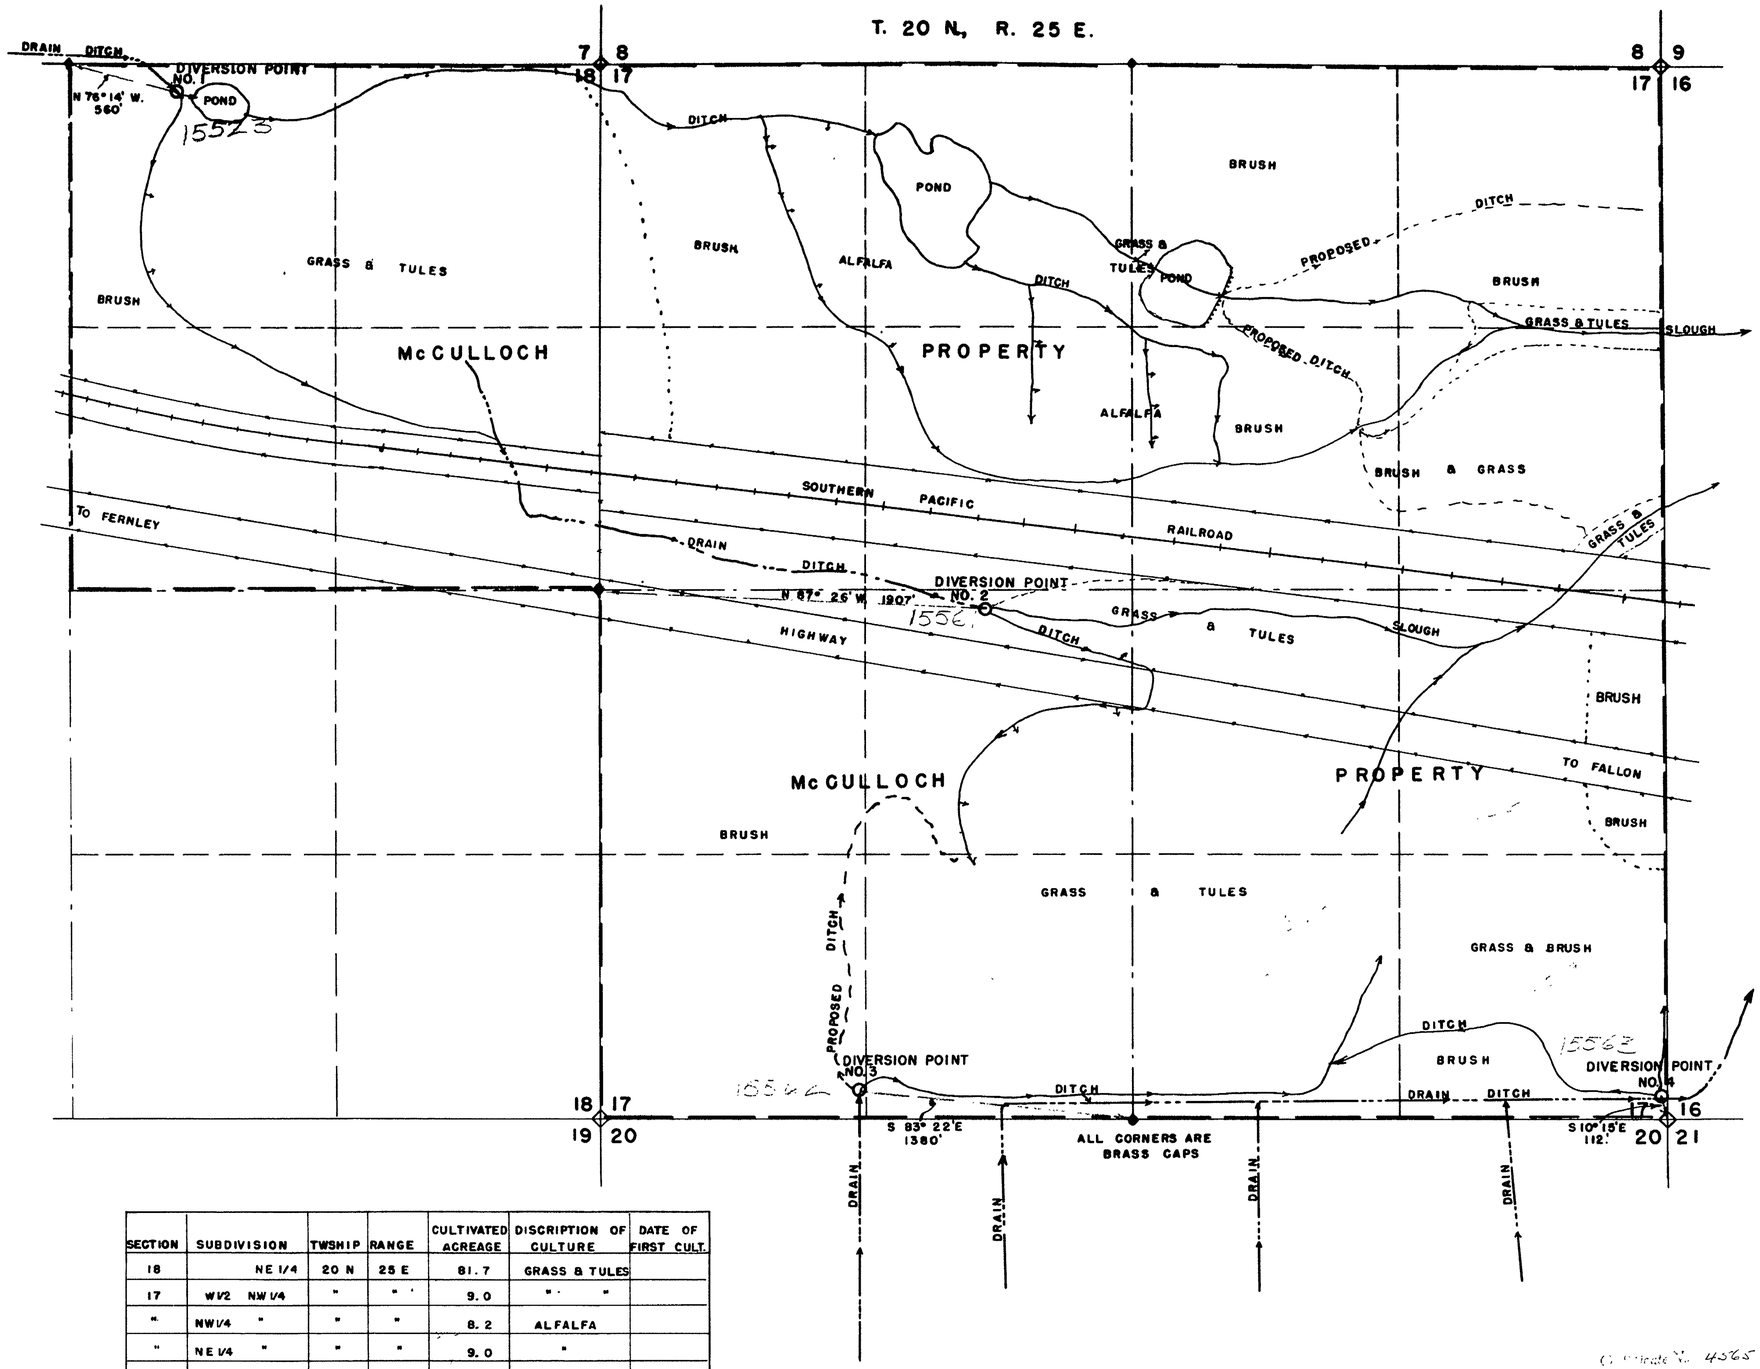

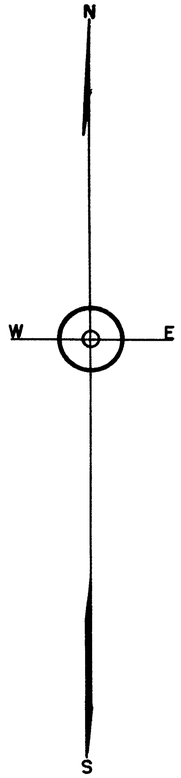

STATE of NEVADA }ss
County of ORMSBY

I, Walter G. Reid, being first duly sworn, depose and say that this map, consisting of one sheet, has been correctly drawn to the designated scale from field notes of a survey made by me on March 16, 1954; that it truly and correctly represents the location and extent of the works used to divert water from drain ditches, in Lyon County, by Madeline McCulloch for irrigation purposes. That the points of diversion, the approximate location of the diverting channels, all reservoirs or basins, the location and names of all other works which will cross or connect with the works, and the boundary of all lands, showing by 40-acre subdivisions the areas to be irrigated, are fully and correctly designated thereon.

Walter G. Reid
State Water Rights Surveyor

Subscribed and sworn to before me this 22nd day of March 1954.

Notary Public in and for Ormsby County, Nevada

My Commission Expires Jul. 6 '57

SECTION	SUBDIVISION	TWSHIP	RANGE	CULTIVATED ACREAGE	DISCRIPTION OF CULTURE	DATE OF FIRST CULT.
18	NE 1/4	20 N	25 E	81.7	GRASS & TULES	
17	W1/2 NW 1/4	"	"	9.0	" "	
"	NW1/4 "	"	"	8.2	ALFALFA	
"	NE 1/4 "	"	"	9.0	"	
"	SE 1/4 "	"	"	20.0	"	
"	SW 1/4 NE 1/4	"	"	6.1	"	
"	N 1/2 "	"	"	30.0	GRASS & BRUSH	
"	S1/2 "	"	"	35.0	" "	
"	NE 1/4 SW 1/4	"	"	20.0	GRASS & TULES	
"	SE 1/4 "	"	"	40.0	" "	
"	SW 1/4 "	"	"	2.5	" "	
"	NW 1/4 SE 1/4	"	"	33.5	" "	
"	SW1/4 "	"	"	38.0	" "	
"	NE 1/4 "	"	"	22.5	" "	
"	SE 1/4 "	"	"	30.9	GRASS & BRUSH	

Certificate No. 4565 Issued 7/31/57

Certificate No. 4566 Issued 1-5-57

Certificate No. 4567 Issued 1-9-57

Certificate No. 4568 Issued 2-3-57

SCALE – 1" = 400'

0 100 200 300 400 800 1200 1600 2000

FILED
MAR. 22, 1954
STATE ENGINEER'S OFFICE

OFFICE STATE ENGINEER
MAR 22 '54
RECEIVED
ANS.

MAP
TO ACCOMPANY APPLICATION
TO APPROPRIATE WATER FOR
IRRIGATION
BY MADELINE McCULLOCH FROM
DRAINAGE DITCHES

Place In → 15523-15561-15562-15563