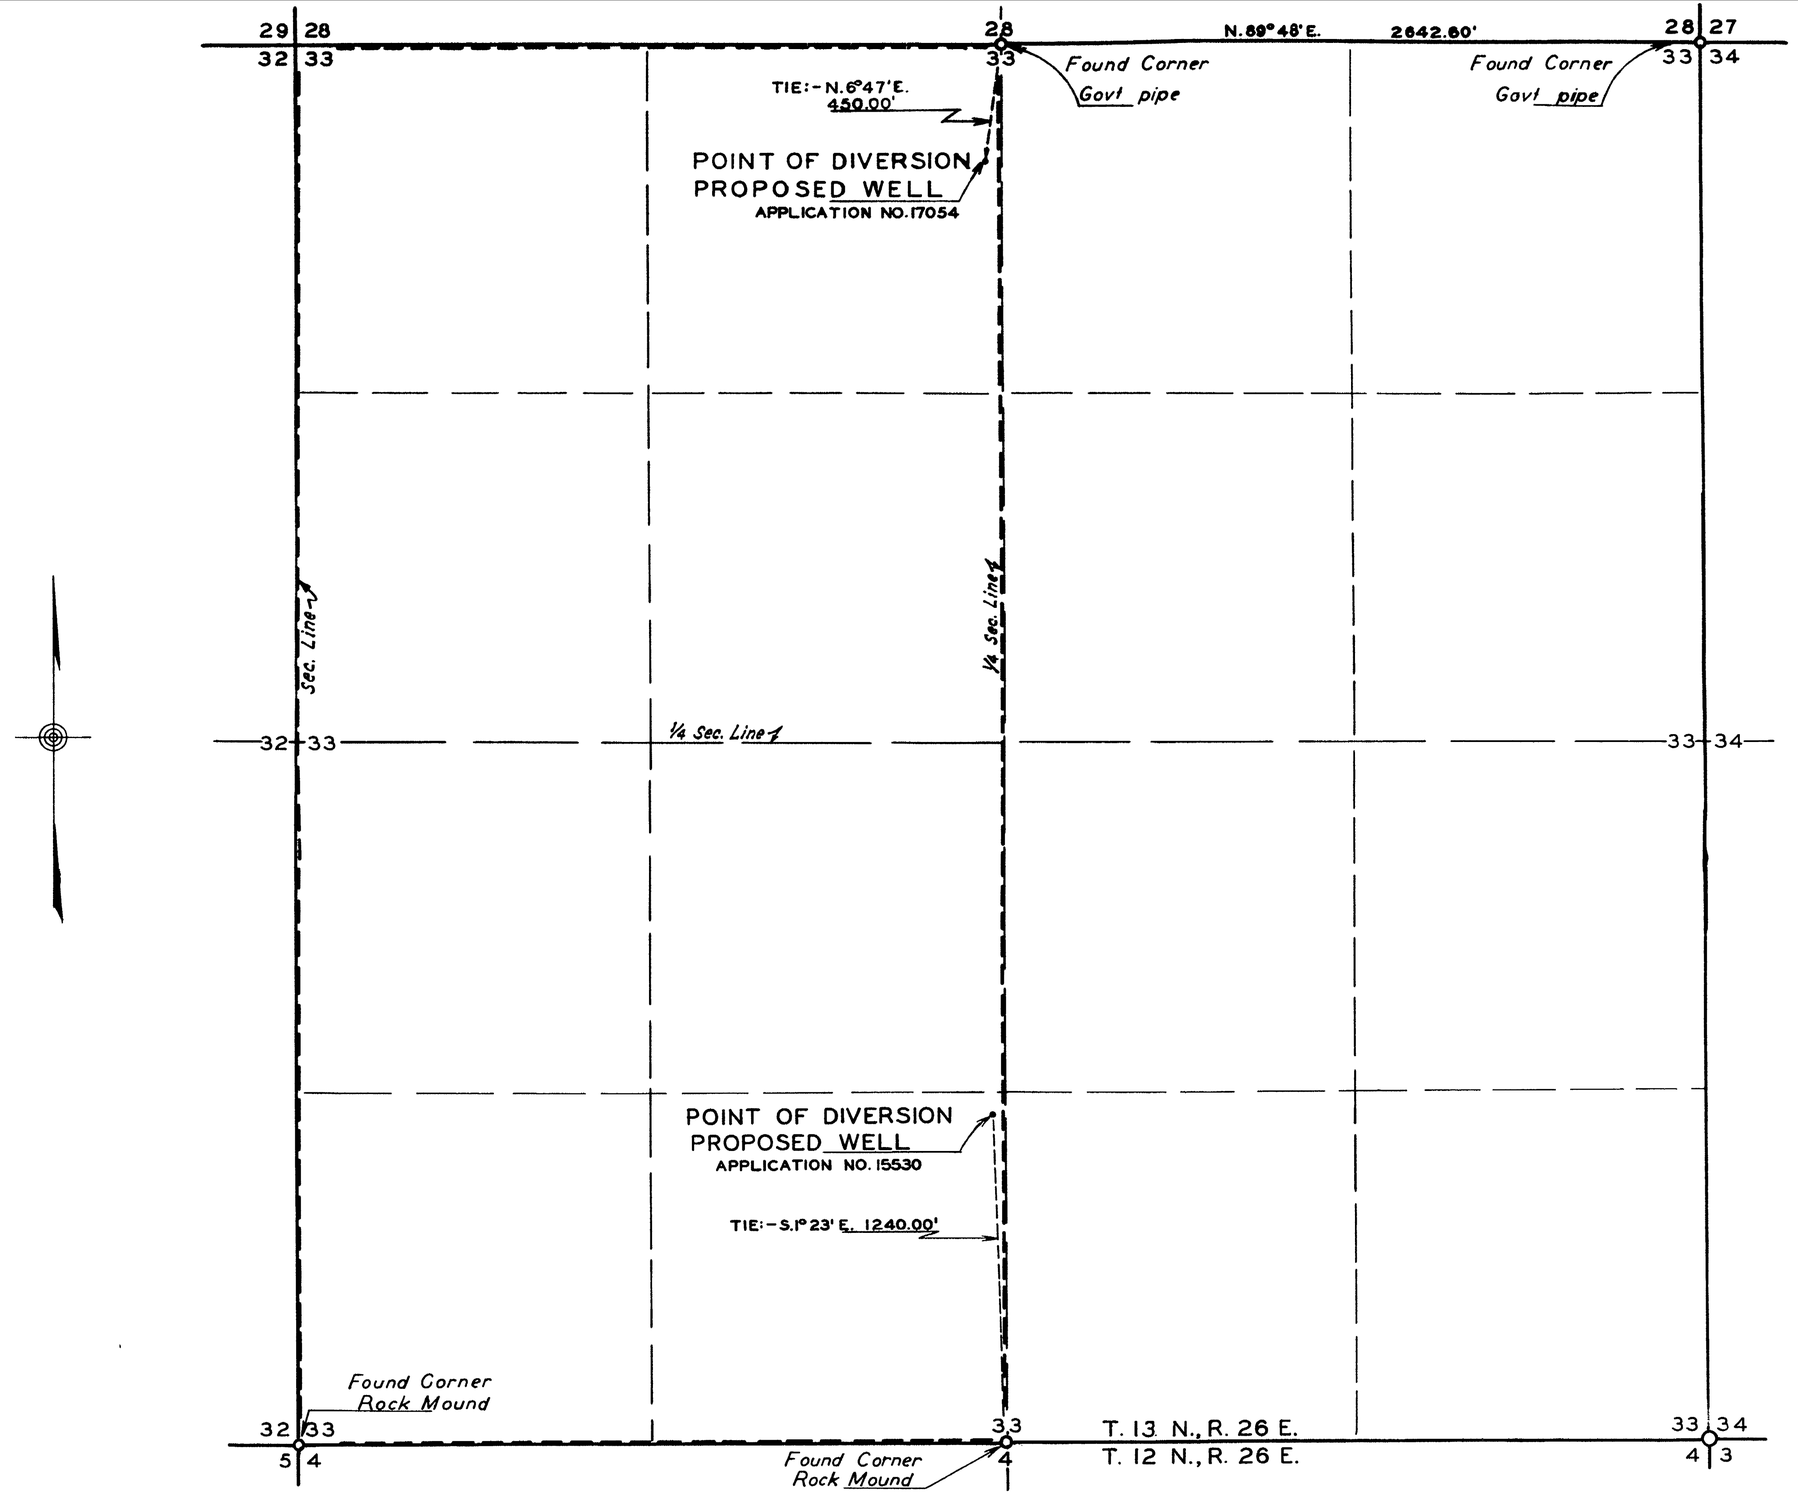

STATE OF NEVADA }
County of Douglas } SS.

I, O.L. Hussman, being first duly sworn, depose and say that this map, consisting of one sheet, has been correctly drawn to the designated scale from field notes of a survey made by me on the 17th day of September, 1956; that it truly and correctly represents the proposed location and extent of the works used to divert water from a well in Lyon County, by Leonard H. Valerius for irrigation purposes. That the proposed point of diversion, the approximate location and size of the diverting channel, the location and names of all other works which will cross or connect with the proposed works, and the boundary of all lands, showing by 40-acre subdivisions the areas proposed to be irrigated, are fully and correctly designated thereon.

O.L. Hussman
State Water Right Surveyor

Subscribed and sworn to before me this 4th day of October, 1956.

Dorothy M. Butchelder
Notary Public in and for Douglas County, Nevada.

1956 OCT 5 AM 7 28
FILED
OCT 1956
STATE ENGINEER'S OFFICE

MAP

TO ACCOMPANY APPLICATIONS TO APPROPRIATE WATER FOR IRRIGATION PURPOSES FROM

WELLS

BY

LEONARD H. VALERIUS

SCALE:-1"=300'

Place In → 15530 - 17054