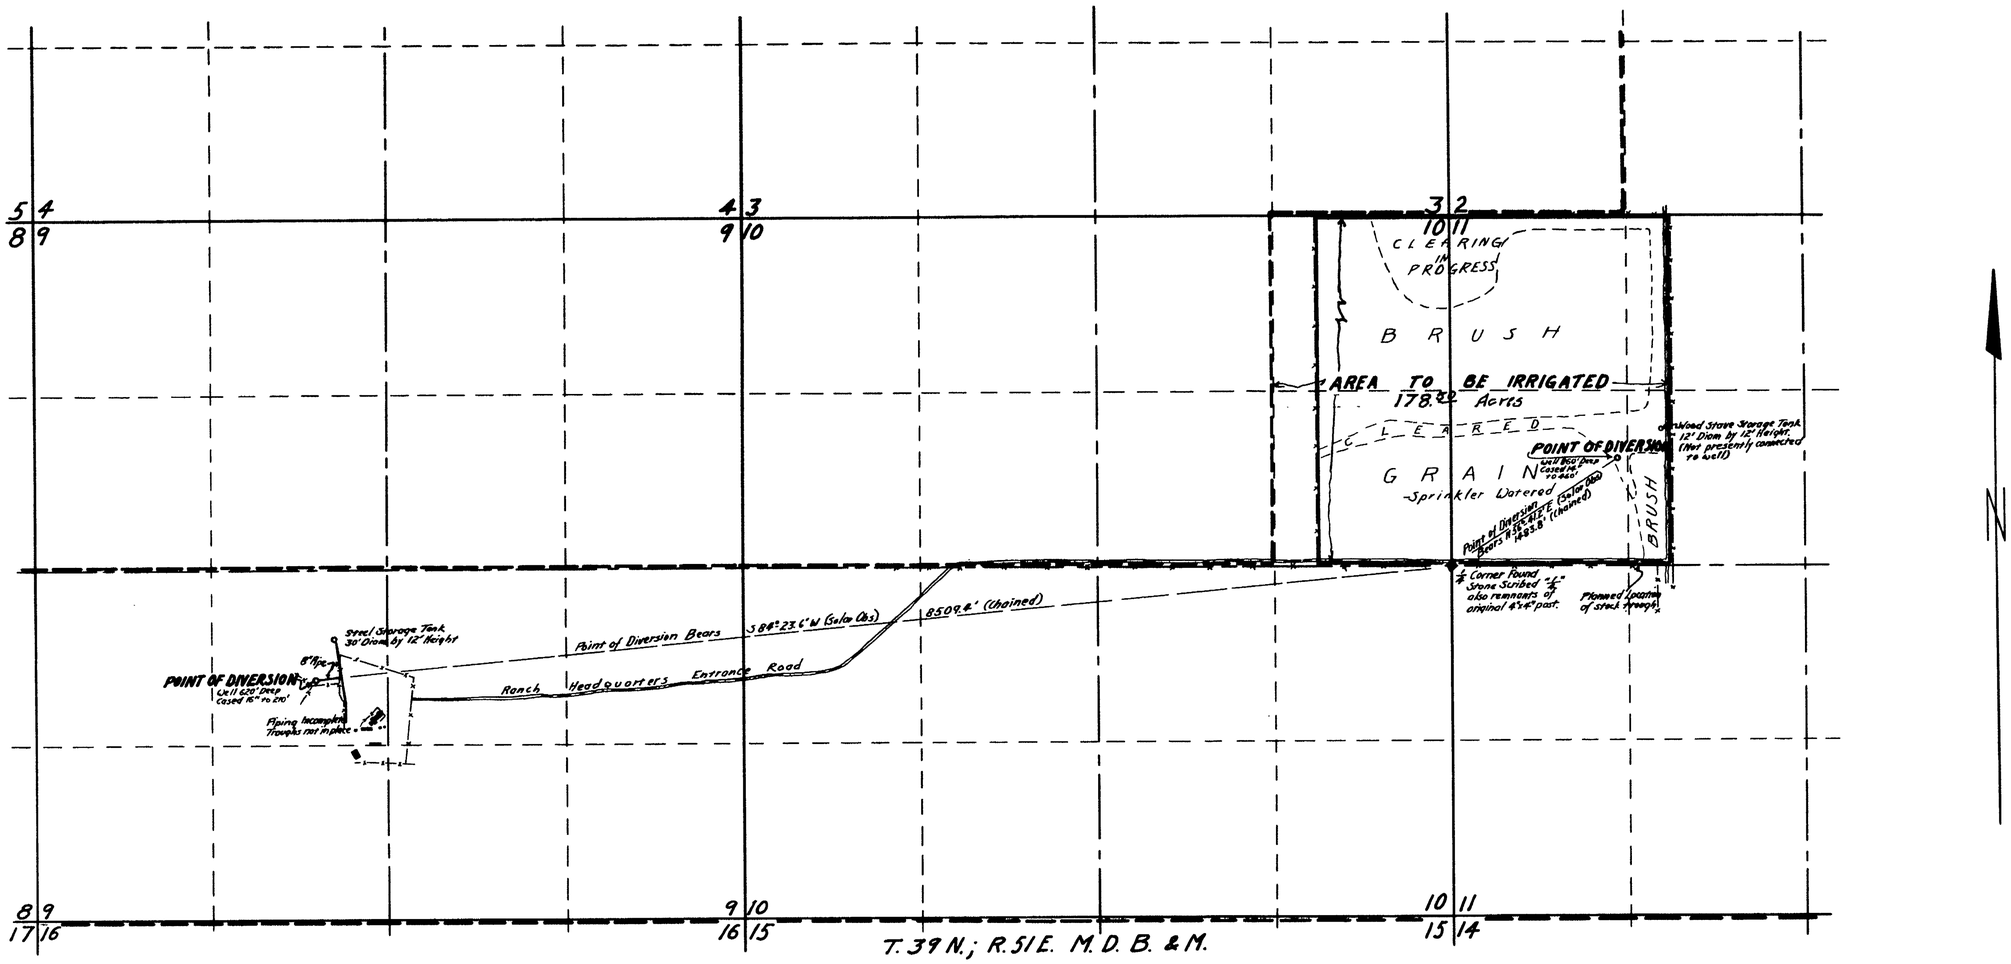

STATE OF NEVADA }
COUNTY OF ELKO } S.S.

I, W. H. Settelmeyer, being first duly sworn, depose and say that this map, consisting of one sheet, has been correctly drawn to the designated scale from the field notes of a survey made under my direction between 28 July and 13 August 1954; that it truly and correctly represents the proposed location and extent of works used to divert water from underground sources in Elko County by SIMCO, Incorporated for irrigation, stock watering, and domestic purposes. That the points of diversion, the approximate location and size of diverting conduits, all reservoirs, the place and manner of use, the location and names of all other works which are crossed by or connected with said works, and the boundary of all lands, showing by 40 acre subdivisions the areas proposed to be irrigated, are fully and correctly designated hereon.

W. H. Settelmeyer
STATE WATER RIGHT SURVEYOR

Subscribed and sworn to before me this 13th day of September, 1954

Joseph O. McDaniel
NOTARY PUBLIC IN AND FOR
ELKO COUNTY, NEVADA

My Commission Expires November 21, 1956

0 100 200 300 400 500 600 700 800 900 1000 2000 3000
SCALE: 1 IN. = 600 FT.

MAP TO ACCOMPANY
APPLICATIONS
TO APPROPRIATE WATER
FOR
IRRIGATION, STOCKWATERING
AND DOMESTIC USE
BY SIMCO, INCORPORATED
FROM UNDERGROUND SOURCES IN ELKO COUNTY

FILED
SEPT. 17, 1954
STATE ENGINEER'S OFFICE

OFFICE
STATE ENGINEER
SEP 17 54
RECEIVED

15551 Certificate No. 4675 Issued Mar 28, 1958

15551-15552