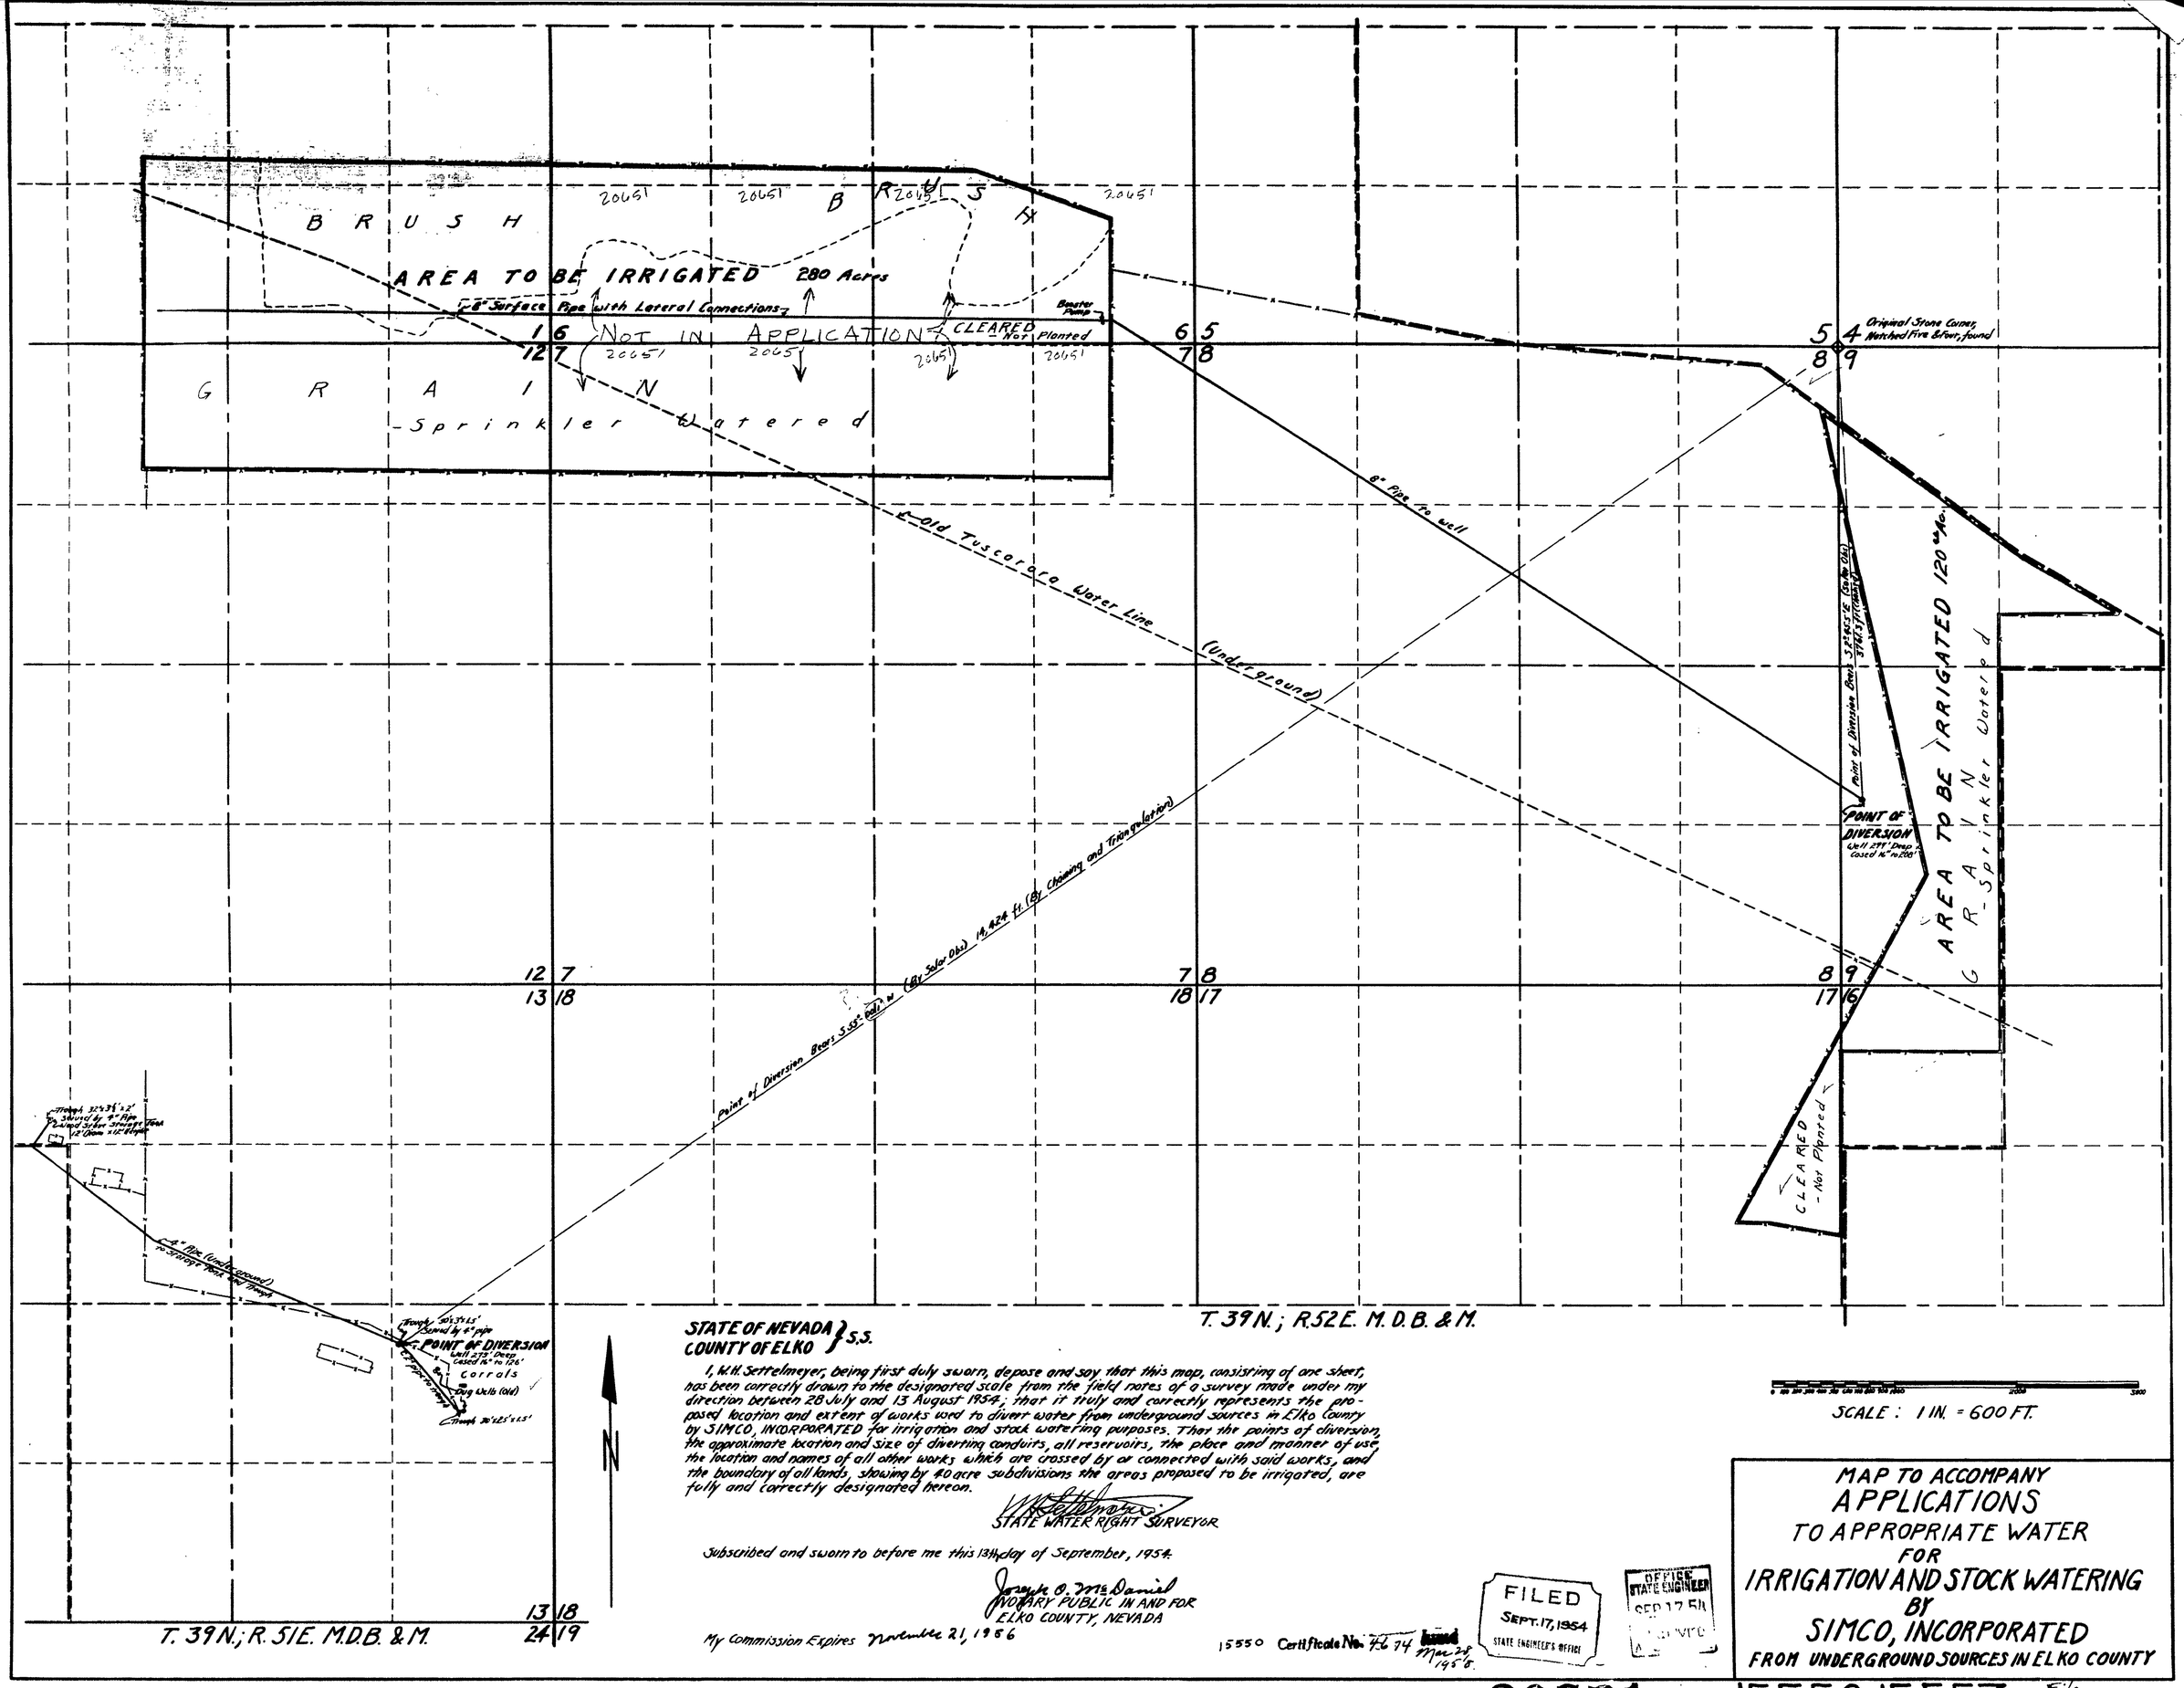

STATE OF NEVADA } S.S.
COUNTY OF ELKO }

I, W.H. Settelmeyer, being first duly sworn, depose and say that this map, consisting of one sheet, has been correctly drawn to the designated scale from the field notes of a survey made under my direction between 28 July and 13 August 1954; that it truly and correctly represents the proposed location and extent of works used to divert water from underground sources in Elko County by SIMCO, INCORPORATED for irrigation and stock watering purposes. That the points of diversion, the approximate location and size of diverting conduits, all reservoirs, the place and manner of use the location and names of all other works which are crossed by or connected with said works, and the boundary of all lands, showing by 40 acre subdivisions the areas proposed to be irrigated, are fully and correctly designated hereon.

W.H. Settelmeyer
STATE WATER RIGHT SURVEYOR

Subscribed and sworn to before me this 13th day of September, 1954.

Joseph O. McDaniel
NOTARY PUBLIC IN AND FOR
ELKO COUNTY, NEVADA

My Commission Expires November 21, 1956

FILED
SEPT. 17, 1954
STATE ENGINEER'S OFFICE

OFFICE STATE ENGINEER
SEP 17 54

MAP TO ACCOMPANY
APPLICATIONS
TO APPROPRIATE WATER
FOR
IRRIGATION AND STOCK WATERING
BY
SIMCO, INCORPORATED
FROM UNDERGROUND SOURCES IN ELKO COUNTY

15550 Certificate No. 4674 issued March 1958.

20651 15550-15553 — File under