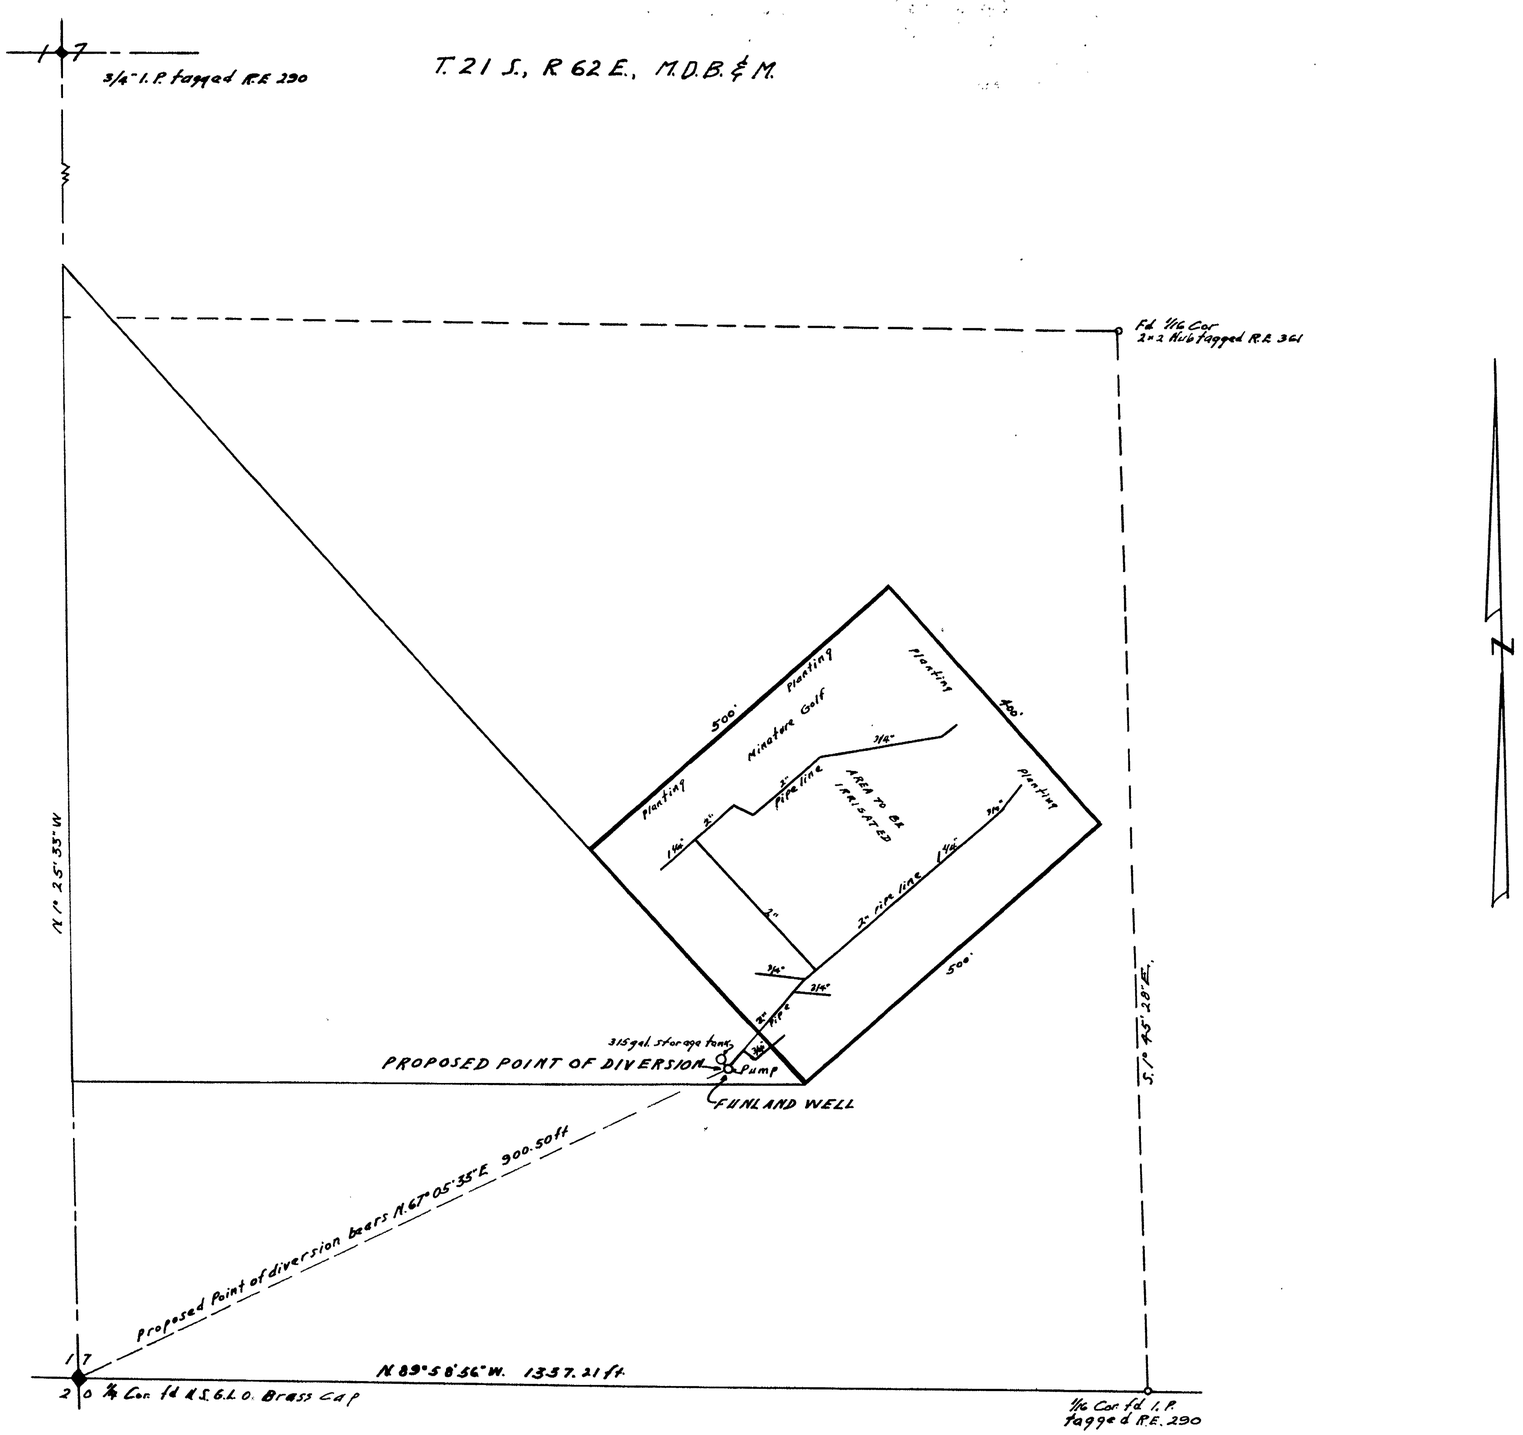

STATE OF NEVADA
COUNTY OF CLARK } S.S.

I, L.A. Harris, being first duly sworn, depose and say that this map, consisting of one sheet, has been correctly drawn to the designated scale from field notes of a survey made by me between the 25 day of February and the 27 day of February, 1954; that it truly and correctly represents the proposed location and extent of the works used to divert water from Fun land Well in Clark County, by Funland Inc., for irrigation purposes. That the proposed point of diversion, the approximate location and size of the diverting channel, all reservoirs or basins, the location and names of all other works which will cross or connect with the proposed works, and the boundary of all lands, showing by 40 acre subdivisions the areas proposed to be irrigated are fully and correctly designated thereon.

L. A. Harris
STATE WATER RIGHT SURVEYOR

Subscribed and sworn to before me this 9TH day of March, 1954

NOTARY PUBLIC IN AND FOR CLARK COUNTY, NEVADA

SCALE: 1 IN. = 100 FT.

0 100 200 300 400 500 FT.

FILED
MAR. 12, 1954
STATE ENGINEER'S OFFICE

OFFICE STATE ENGINEER
MAR 12 '54
RECEIVED
A.N.S.

MAP TO ACCOMPANY
APPLICATION
TO APPROPRIATE WATER
FOR
IRRIGATION
BY
FUNLAND INC.
FROM
FUNLAND WELL

15554