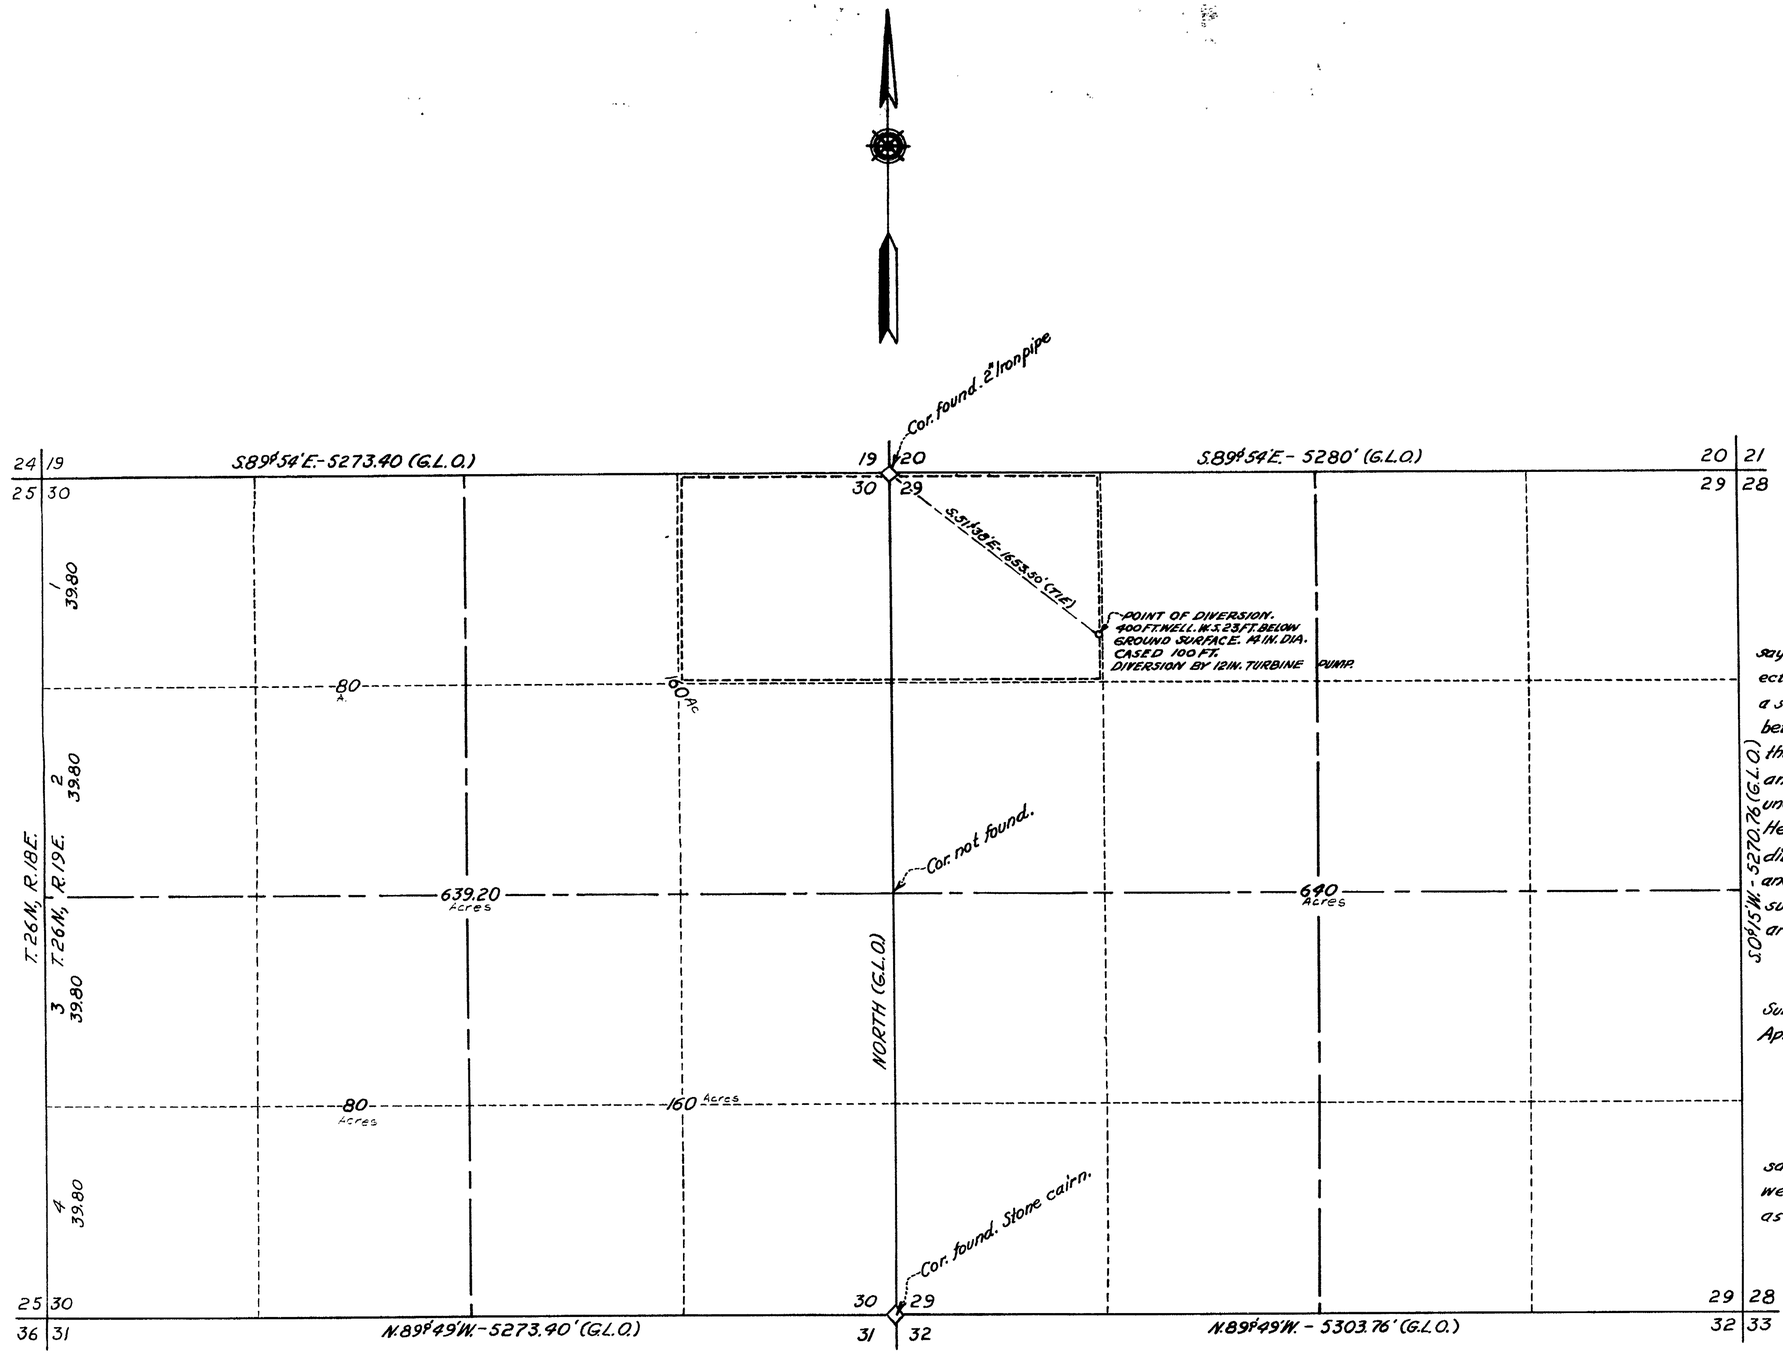

STATE OF NEVADA
COUNTY OF WASHOE } S.S.

I, Claude E. Hunter, being first duly sworn, depose and say that this map, consisting of one sheet has been correctly drawn to the designated scale from field notes of a survey made under my supervision and direction between the 1st day and the 5th day of April 1954; that it truly and correctly represents the location and extent of the works used to divert water from underground source, in Washoe County, by Arthur V. Heller, for irrigation purposes. That the point of diversion, the size and depth of diverting channel, and the boundary of all lands, showing by 40 acre subdivisions the areas proposed to be irrigated, are fully and correctly designated thereon.

Claude E. Hunter
State Water Right Surveyor.

Subscribed and sworn to before me this 9th day of April, 1954.

Martha M. Miller
Notary Public in and for Washoe County, Nevada.

STATE OF NEVADA
COUNTY OF WASHOE } S.S.

I, Joseph A. Caffrey, being first duly sworn, depose and say that this map and the survey shown thereon were both made by me and are truly and correctly as represented.

Joseph A. Caffrey

Basis of bearing
U.S. General Land Office, Survey of 1872. T.26N., R.19E. M.D.B.&M.

200 500 1000 1800 2800

FILED
APR. 9, 1954
STATE ENGINEER'S OFFICE

OFFICE STATE ENGINEER
APR 9 1954
RECEIVED

MAP
TO ACCOMPANY APPLICATION TO
APPROPRIATE WATER FOR IRRIGATION
BY
ARTHUR V. HELLER
FROM
UNDERGROUND SOURCE

Scale 1 In. = 500 Ft.

17397 File Under 15578