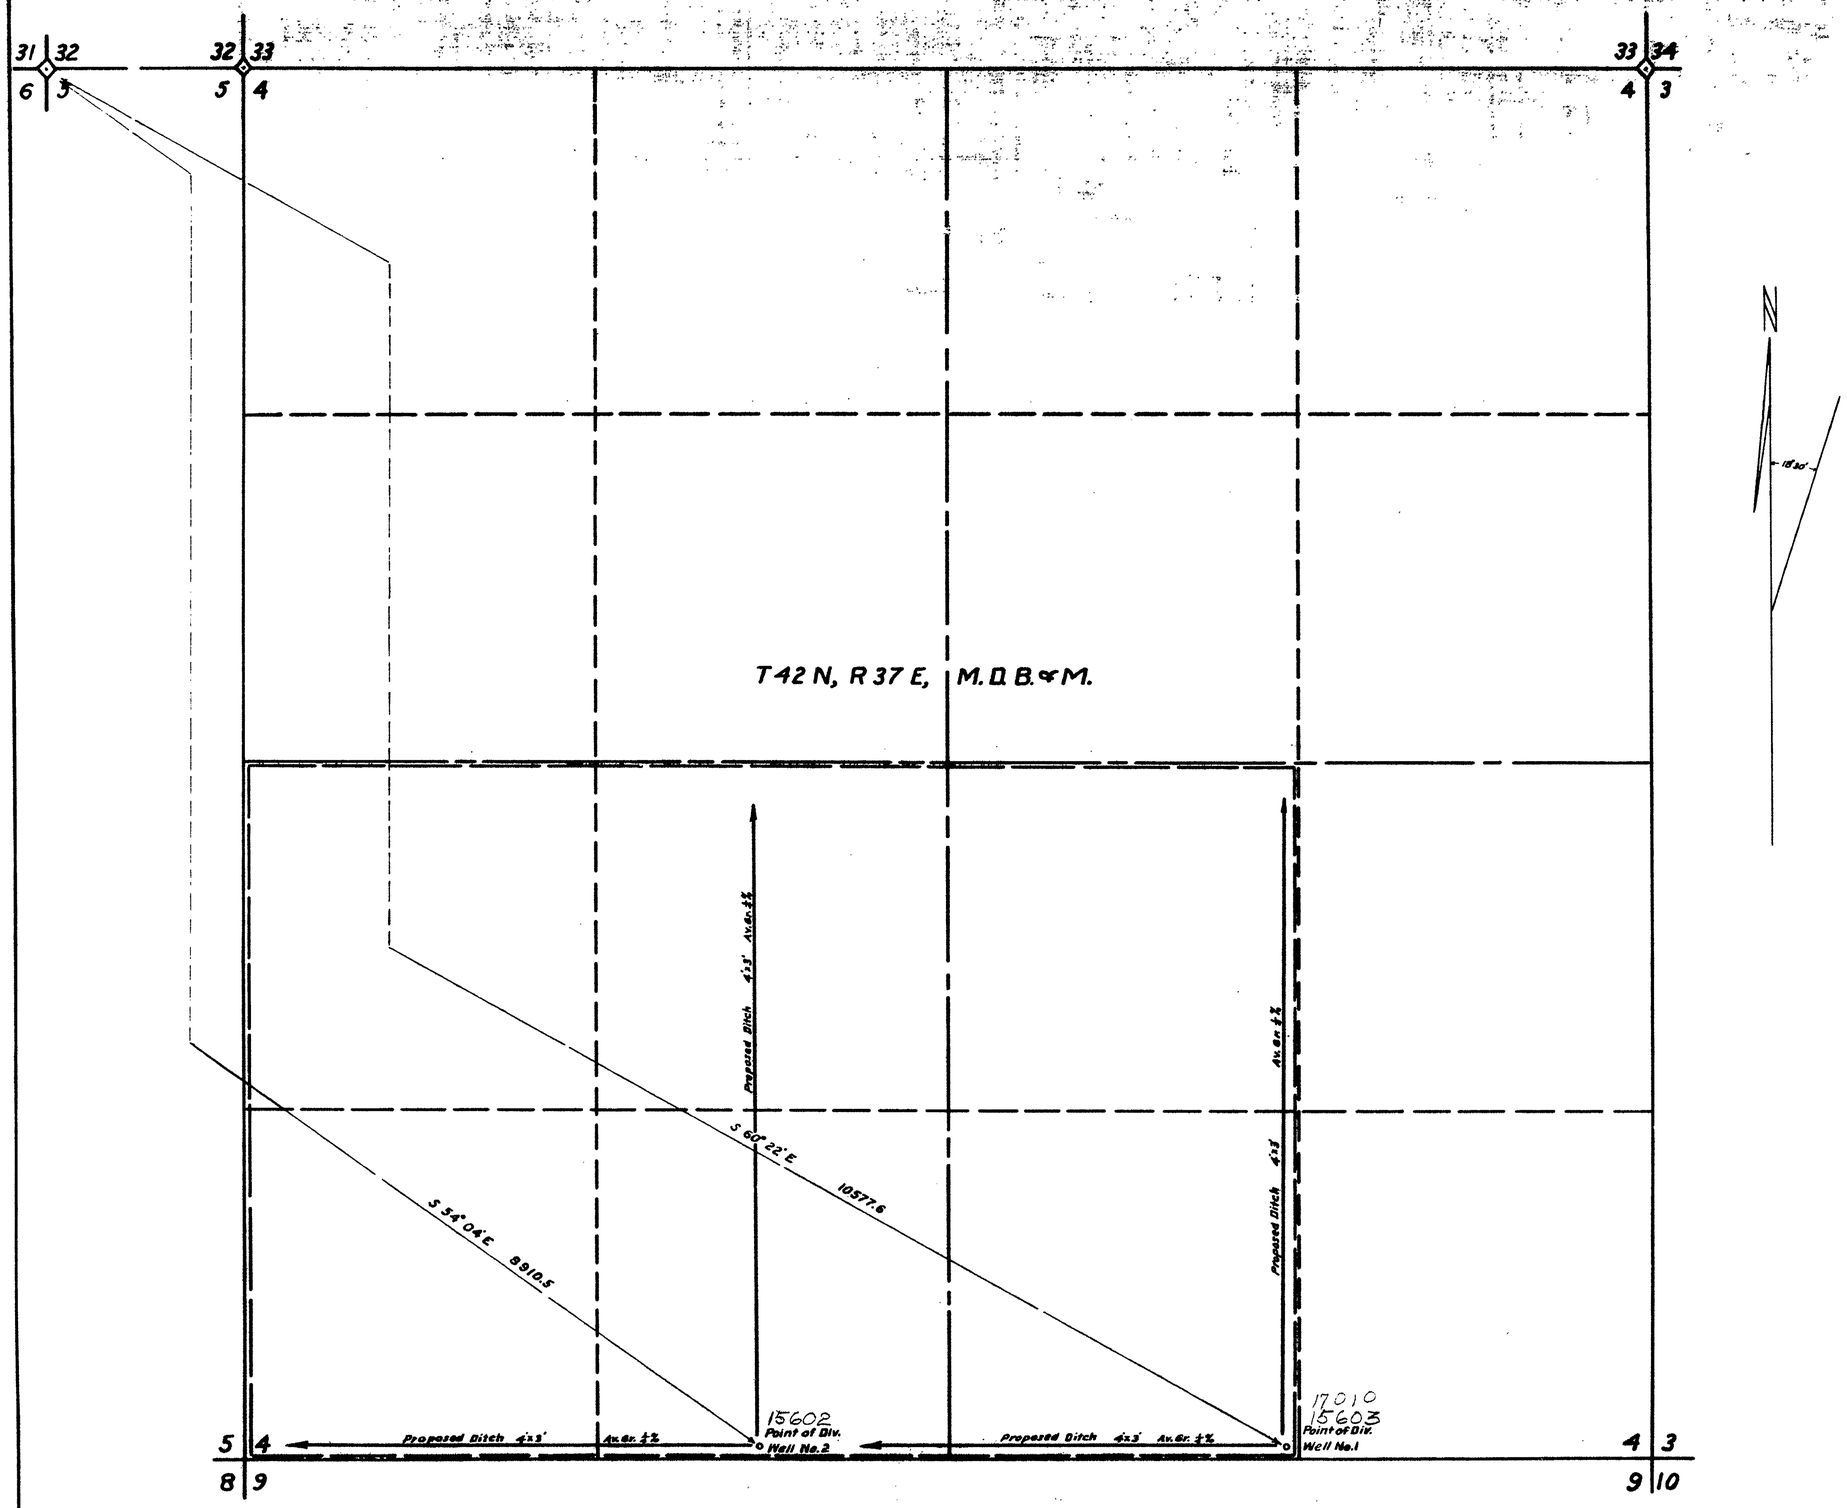

STATE OF NEVADA
COUNTY OF HUMBOLDT } ss

I, W.A.Wentz, being first duly sworn, depose and say that this map, consting of one sheet, has been correctly to the designated scale from field notes of a survey made by me between the 6th day of January and the 9th day of January, 1953; that it truly and correctly represents the proposed location and extent of the works used to divert water from underground, in Humboldt County, by Arthur H. Fisher, for irrigation and domestic purposes. That the proposed point of diversions, the approximate location and size of the diverting channels, all reservoirs or basins, the locations and names of all other works which will cross or connect with the proposed works, and the boundary of all lands, showing by 40-acre subdivisions the areas proposed to be irrigated, are fully and correctly designated thereon.

W. A. Wentz
STATE WATER RIGHT SURVEYOR

Subscribed and sworn to before me this 22nd day of April, 1954.

Grace W. Bell
COUNTY CLERK-HUMBOLDT COUNTY

Scale 1 in. = 300 ft.

MAP

TO ACCOMPANY APPLICATION TO APPROPRIATE WATER FOR IRRIGATION AND DOMESTIC PURPOSES BY ARTHUR H. FISHER FROM UNDERGROUND

W.A.Wentz-Civil Eng'r. R.P.E. No.58 4-18-54

FILED
APR. 23, 1954
STATE ENGINEER'S OFFICE

APR 23 '54

Place In
17010 → 15602-15603