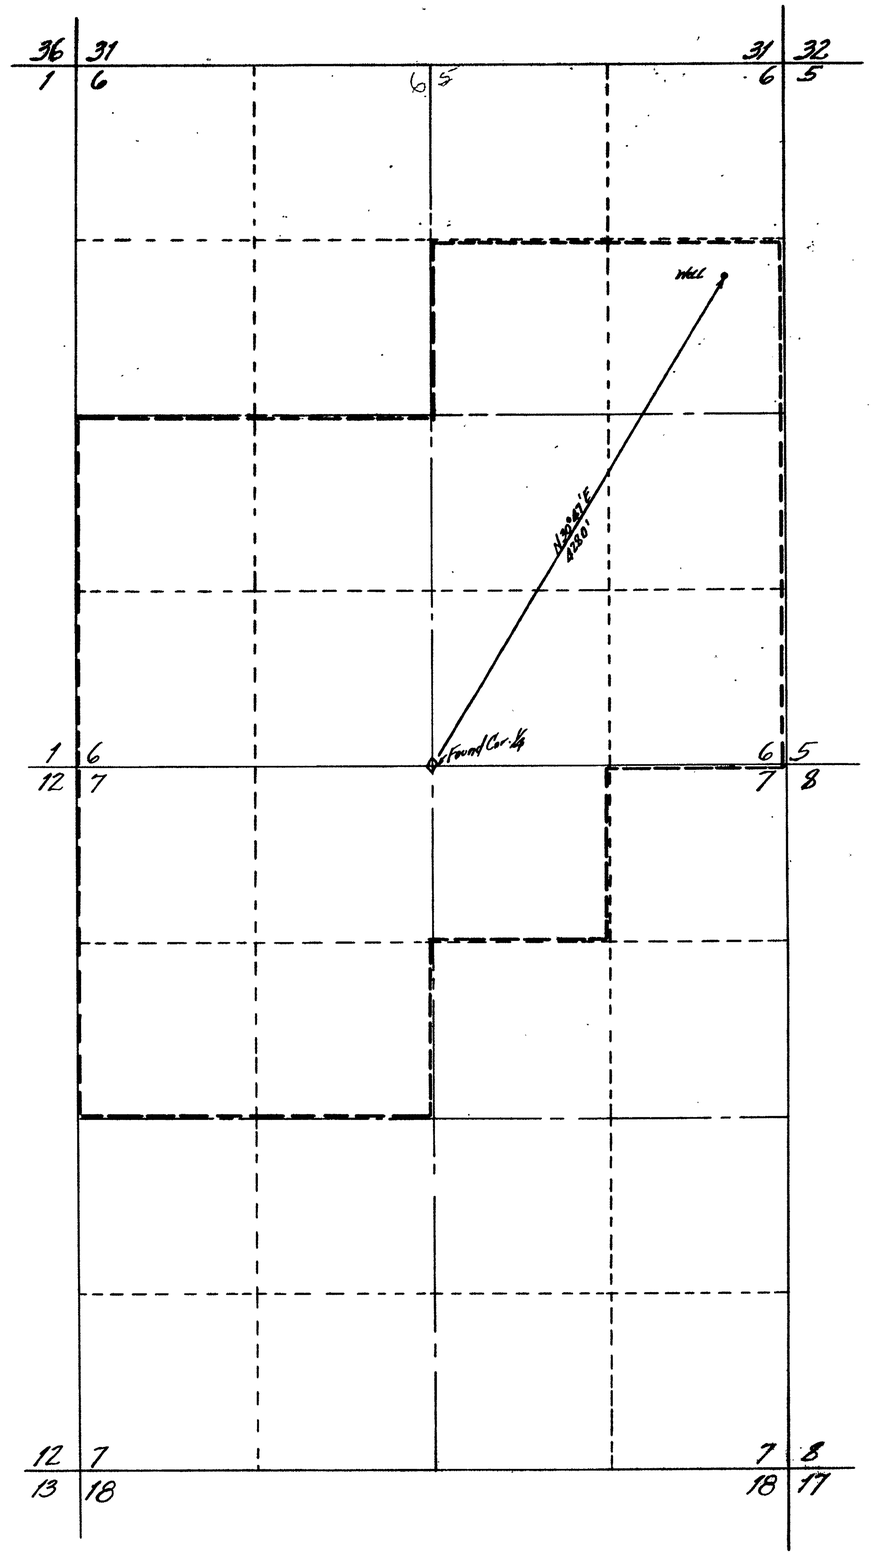

T. 44 N; R. 37 E; M.D.B.&M.

STATE OF NEVADA
COUNTY OF HUMBOLDT } s. s.

I, Richard M. Black, being first duly sworn, depose and say that this map, consisting of one sheet, has been correctly drawn to the designated scale from field notes of a survey made by me, between the 15th day of September and the 17th day of September 1954, that it truly and correctly represents the proposed location and extent of the works used to divert water from underground in Humboldt County, by Lyle L. Ellison, for irrigation purposes. That the proposed point of diversion, the approximate location and size of the diverting channel, all reservoirs or basins, the location and names of all other works which will cross or connect with the proposed works, and the boundary of all lands, showing by 40-acre subdivision the areas proposed to be irrigated, are fully and correctly designated thereon.

Richard M. Black
STATE WATER RIGHT SURVEYOR

Subscribed and sworn to before me this 18th day of September, 1954.

Mary A. Matheus
Notary Public in and for Humboldt County, Nevada.
My Commission Expires March 10, 1958

SCALE 1-INCH = 600 ft.

FILED
SEPT. 20, 1954
STATE ENGINEER'S OFFICE

OFFICE STATE ENGINEER

MAP

TO ACCOMPANY APPLICATION TO APPROPRIATE WATER FROM UNDERGROUND BY LYLE L. ELLISON

15606