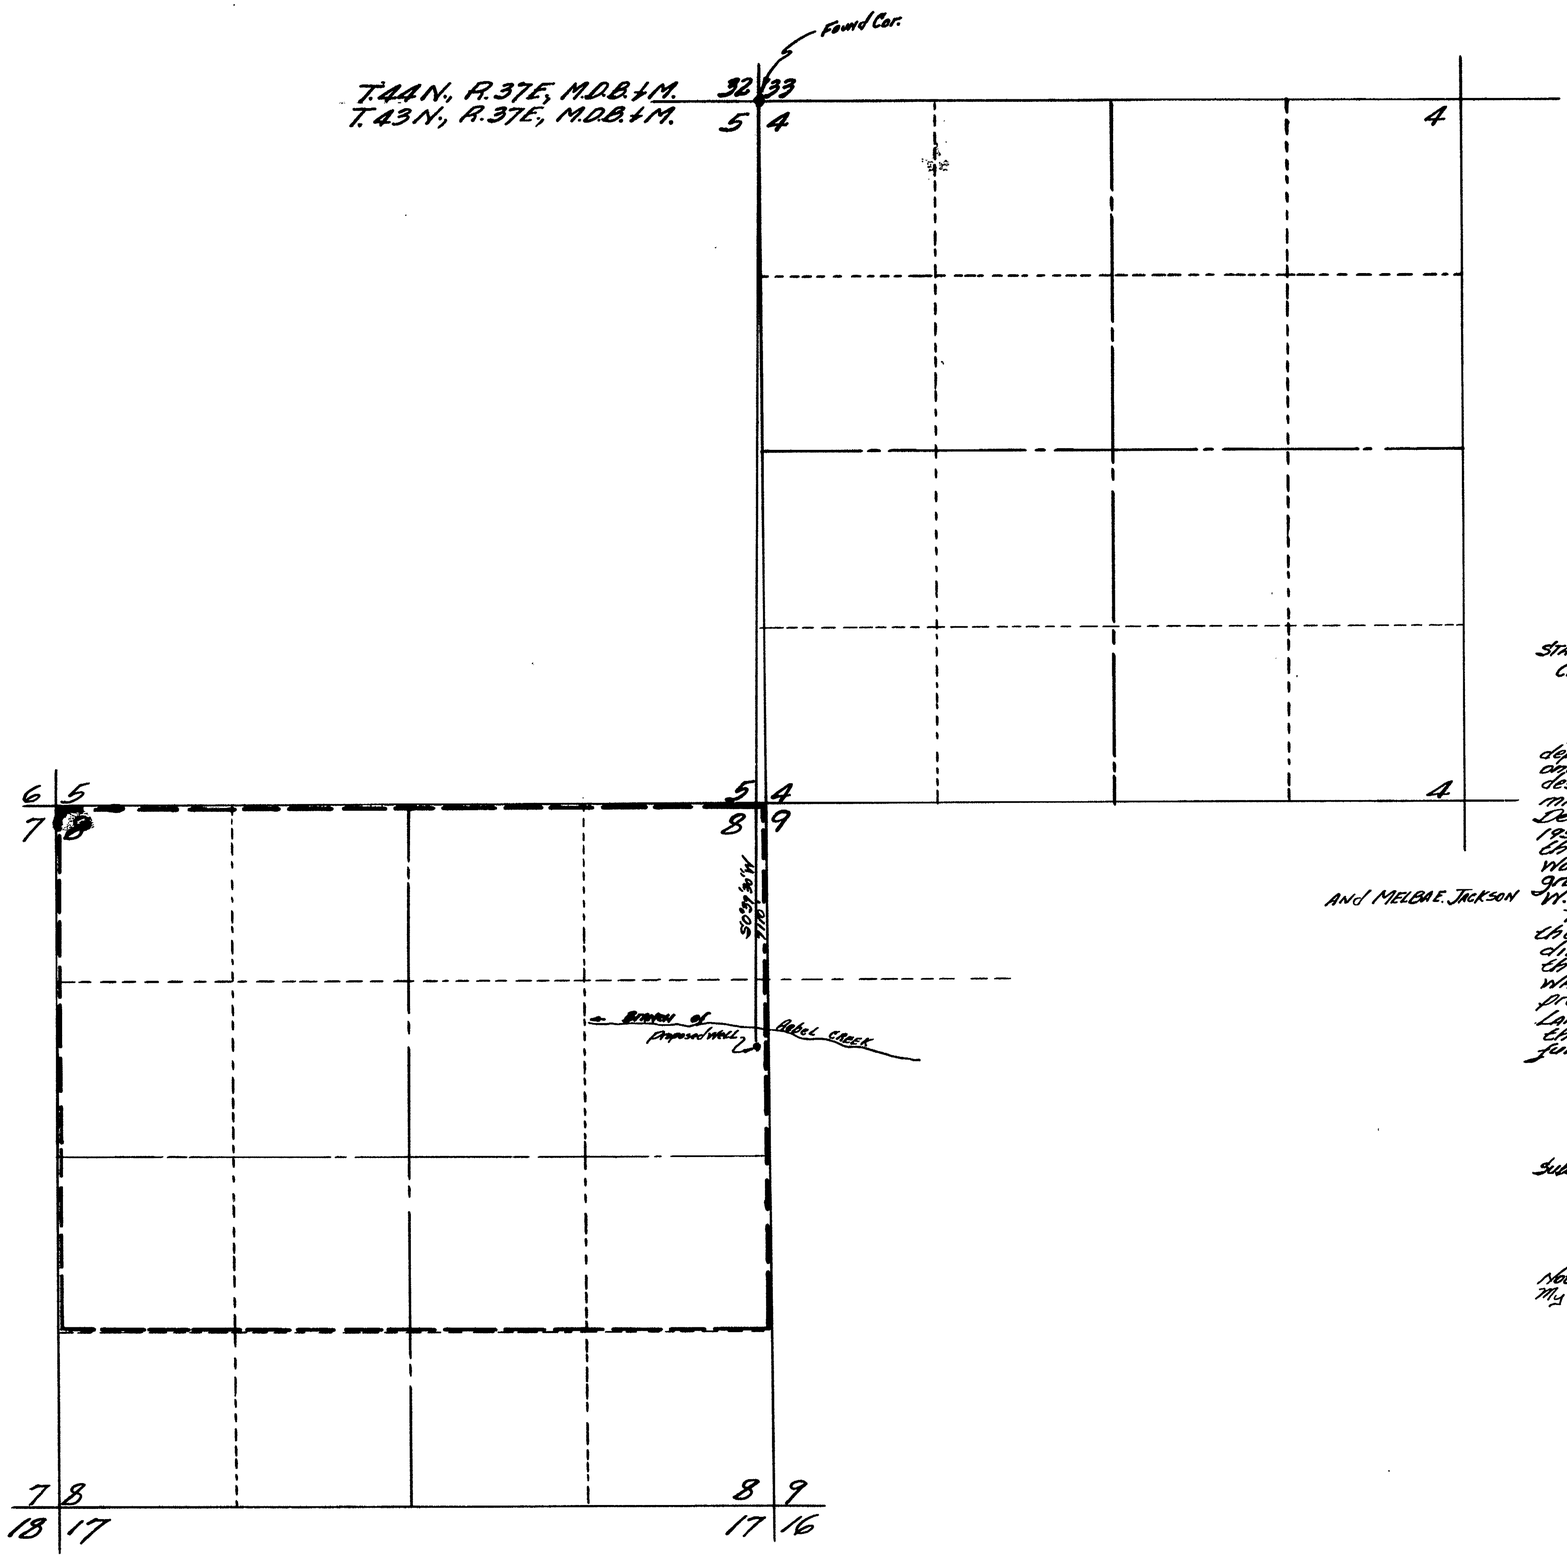

T. 43N; R.37E; M.D.B.+M.

STATE OF NEVADA
COUNTY OF HUMBOLDT } S.S.

I, Richard M. Black, being first duly sworn, depose and say that this map, consisting of one sheet, has been correctly drawn to the designated scale from field notes of a survey made by me between the 15th day of December, and the 18th day of December, 1955. That it truly and correctly represents the proposed location and extent of the works used to divert water from underground, in Humboldt County, by Clarence W. Jackson, for irrigation purposes.

That the proposed point of diversion, the approximate location and size of the diverting channel, all reservoirs or basins, the location and names of all other works which will cross or connect with the proposed works, and the boundary of all lands, showing by 40-acre sub-divisions the areas proposed to be irrigated, are fully and correctly designated thereon.

And MELBA E. JACKSON

Richard M. Black
STATE WATER RIGHT SURVEYOR

Subscribed and sworn to before me this 15th day of January, 1955

Mary A. Mathews
Notary Public in and for Humboldt County, Nevada
My Commission Expires March 10, 1958

600 500 400 300 200 100 0 600 1200 1800
SCALE 1-INCH = 600 ft.

FILED
JAN. 18, 1955
STATE ENGINEER'S OFFICE

OFFICE
STATE ENGINEER
JAN 18 55

MAP

TO ACCOMPANY APPLICATION TO APPROPRIATE WATER FOR IRRIGATION BY CLARENCE W. JACKSON, FROM UNDERGROUND AND MELBA E. JACKSON

15607