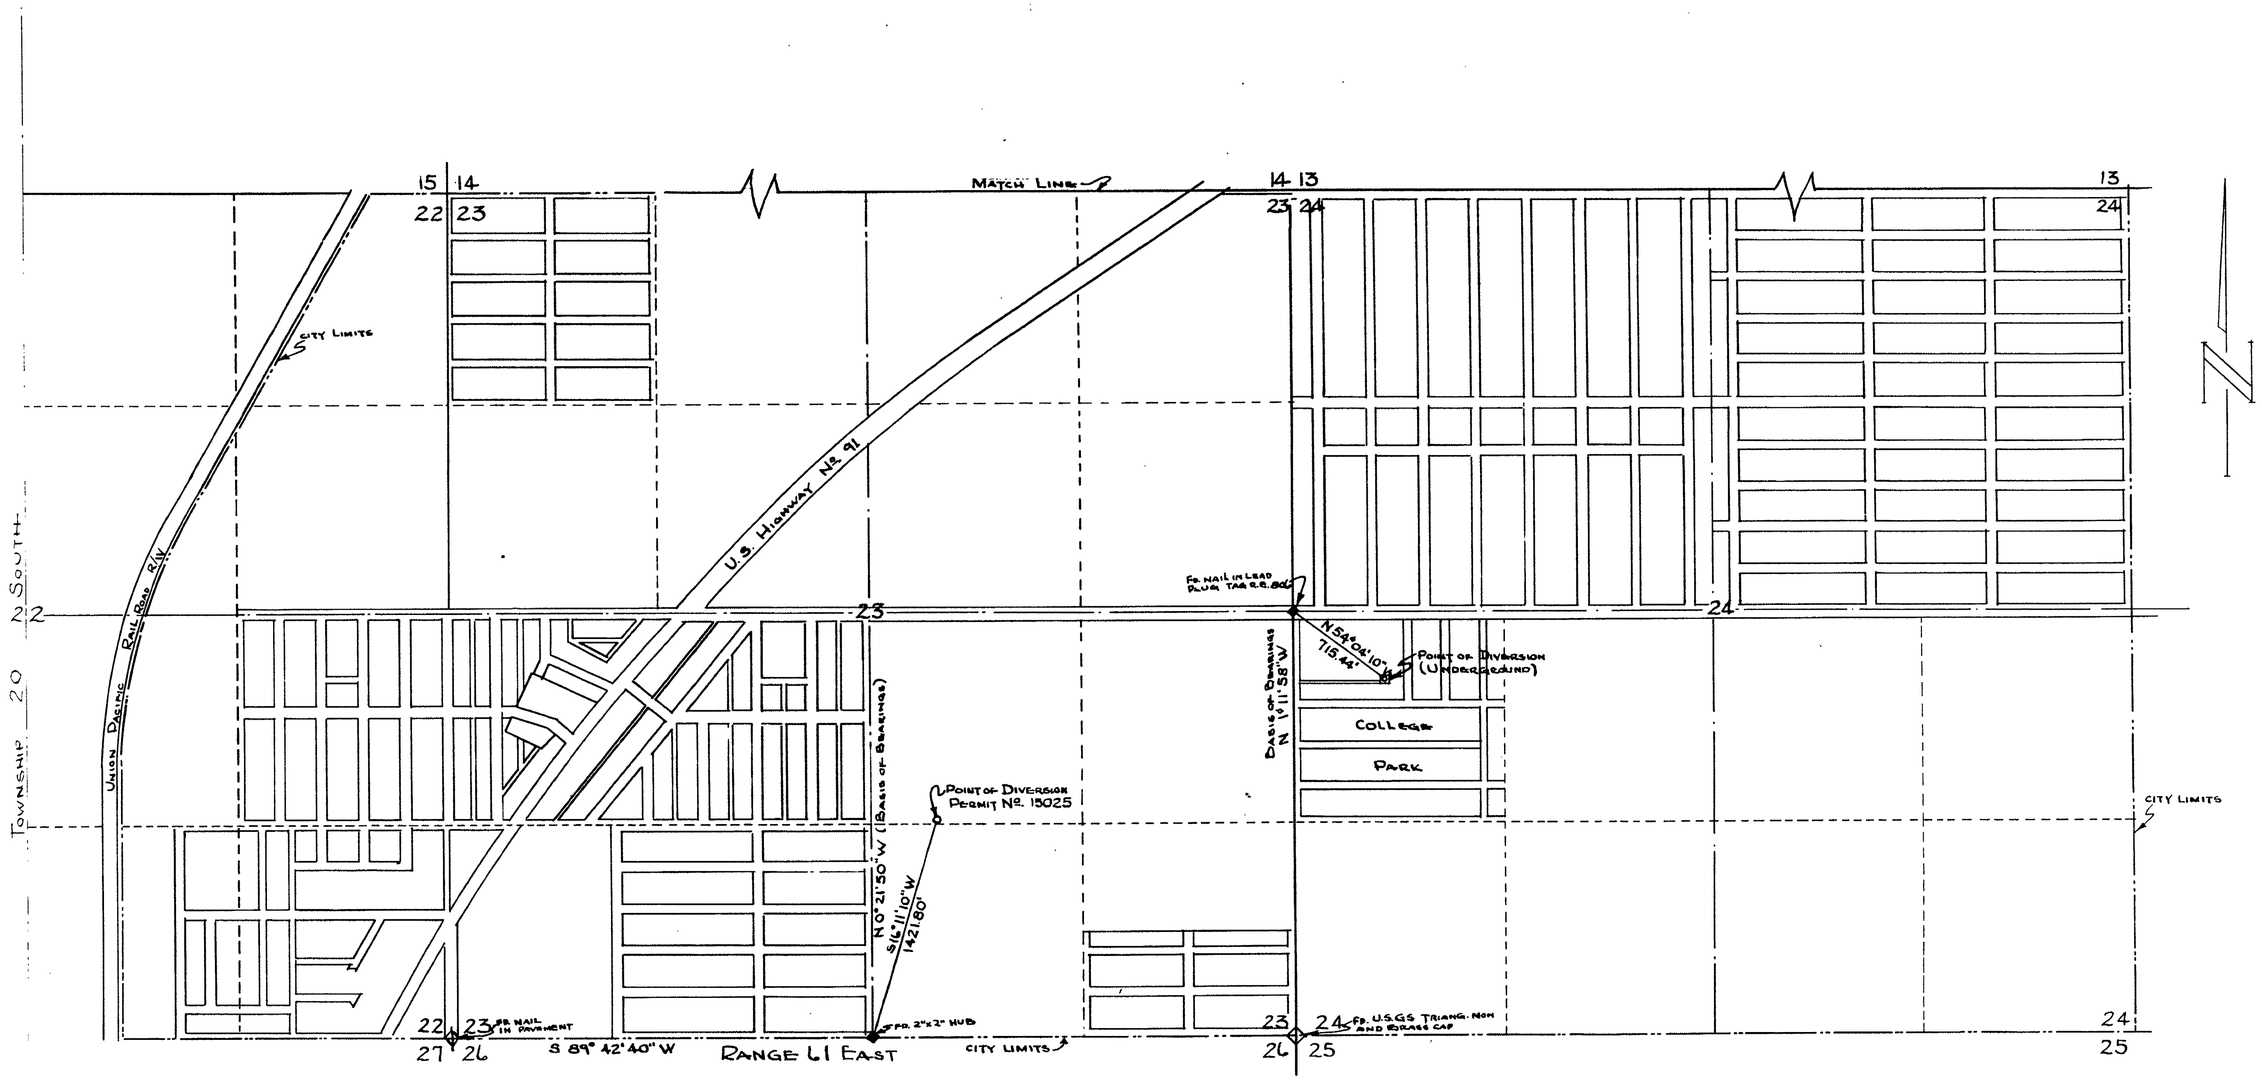

STATE OF NEVADA } S.S.
COUNTY OF CLARK

I, FRANK D. RATHBUN JR., BEING FIRST DULY SWORN DEPOSE AND SAY THAT THIS MAP, CONSISTING OF TWO SHEETS, HAS BEEN CORRECTLY DRAWN TO THE DESIGNATED SCALE FROM FIELD NOTES OF A SURVEY MADE BY ME ON THE 10TH DAY OF APRIL, 1954, THAT IT TRULY AND CORRECTLY REPRESENTS THE PROPOSED LOCATION AND EXTENT OF THE WORKS USED TO DIVERT WATER FROM LAS VEGAS ARTESIAN BASIN, IN CLARK COUNTY, NEVADA, BY THE CITY OF NORTH LAS VEGAS FOR MUNICIPAL USE; THAT THE POINT OF DIVERSION, THE APPROXIMATE LOCATION AND SIZE OF THE DIVERTING CHANNEL, ALL OTHER WORKS WHICH WILL CROSS OR CONNECT WITH THE WORKS ARE FULLY AND CORRECTLY SHOWN HEREON.

Frank D. Rathbun Jr.
STATE WATER RIGHT SURVEYOR

SUBSCRIBED AND SWORN TO BEFORE ME THIS 14th DAY OF April 1954

Earl B. Arnold
NOTARY PUBLIC IN AND FOR CLARK COUNTY, NEVADA.

MY COMMISSION EXPIRES 3-25-56

CITY LIMITS SHOWN THUS

0 100 200 500 750 1000 1500 2000 2500
SCALE IN FEET

FILED
April 19, 1954
STATE ENGINEER'S OFFICE

OFFICE STATE ENGINEER
APR 19 54
RECEIVED
ANS.

MAP TO ACCOMPANY APPLICATION
TO CHANGE POINT OF DIVERSION AND PLACE
OF USE UNDER PERMIT Nº. 15025
BY THE CITY OF NORTH LAS VEGAS
FOR
MUNICIPAL USE
FROM
LAS VEGAS ARTESIAN BASIN
CLARK COUNTY NEVADA.

15608

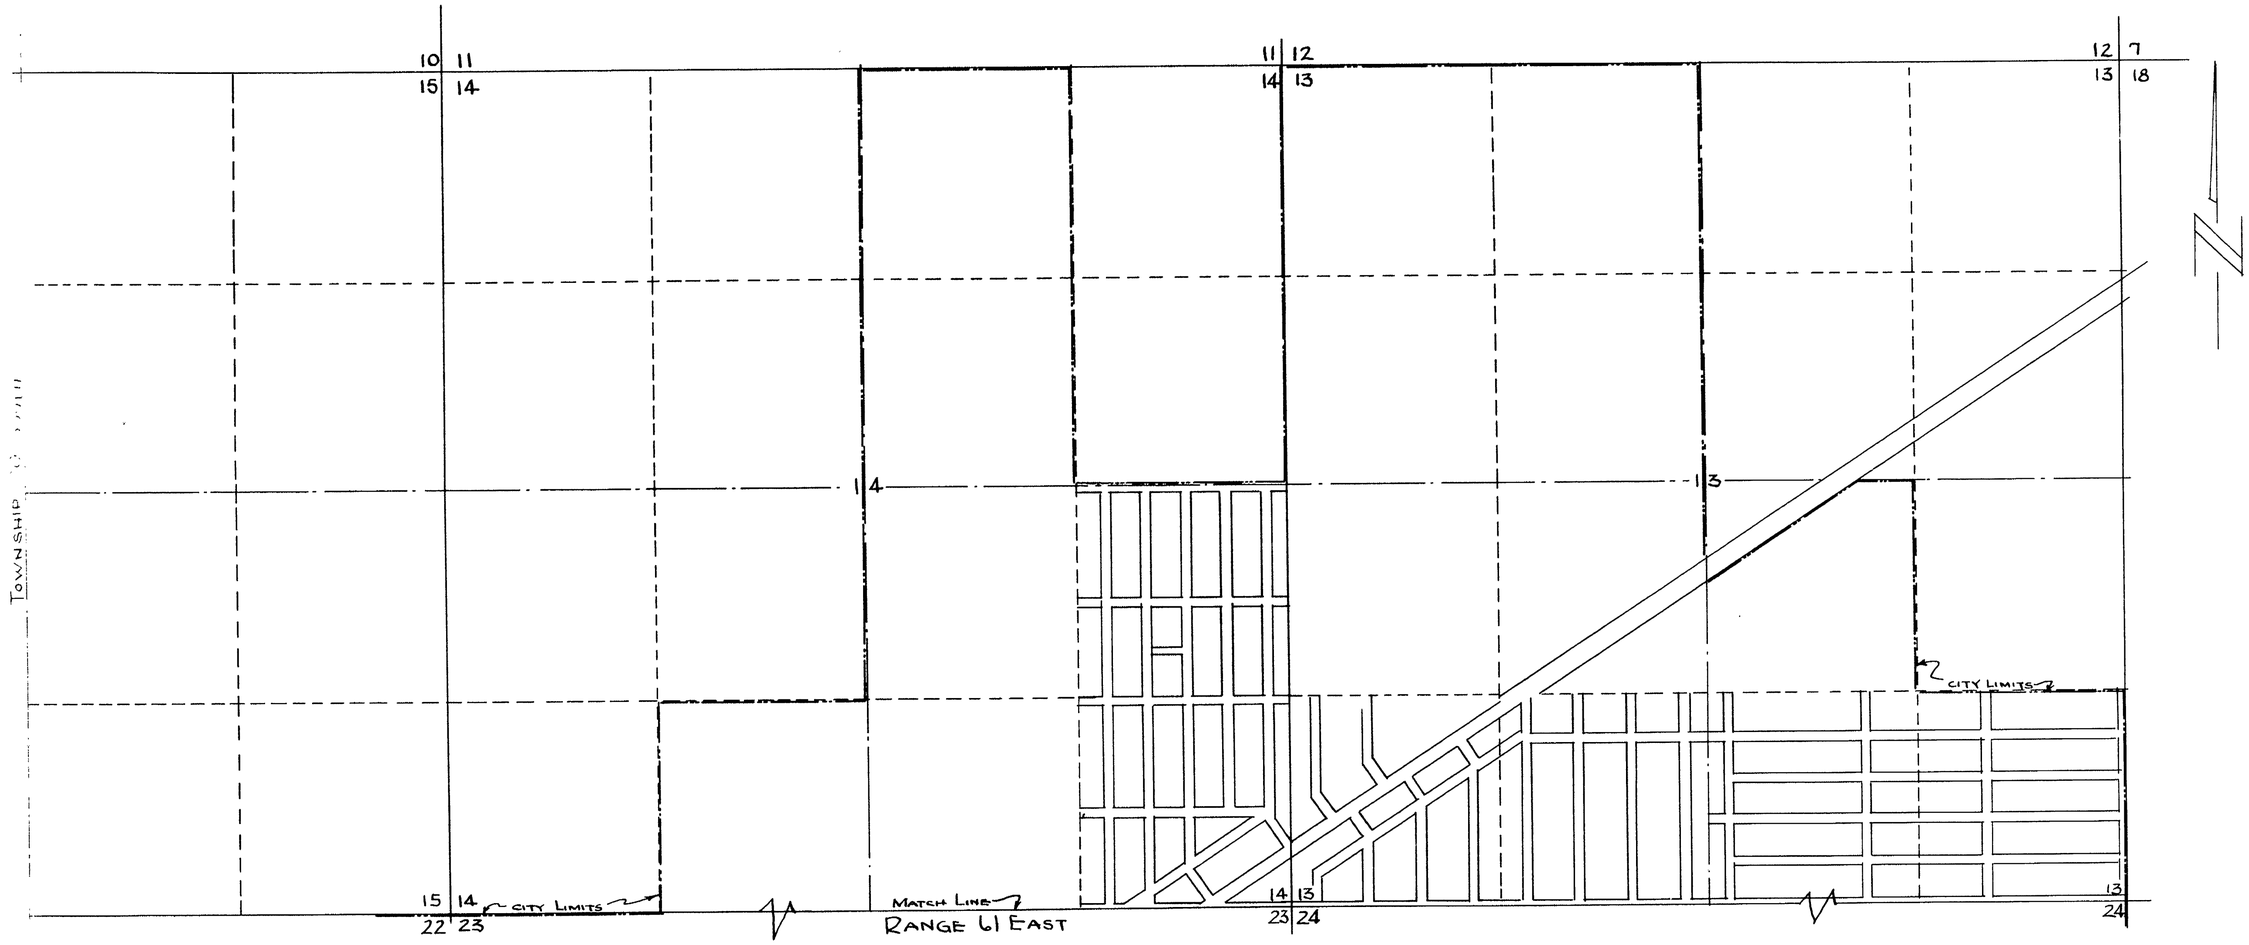

April, 1954

OFFICE
STATE ENGINEER
APR 19 54

15608