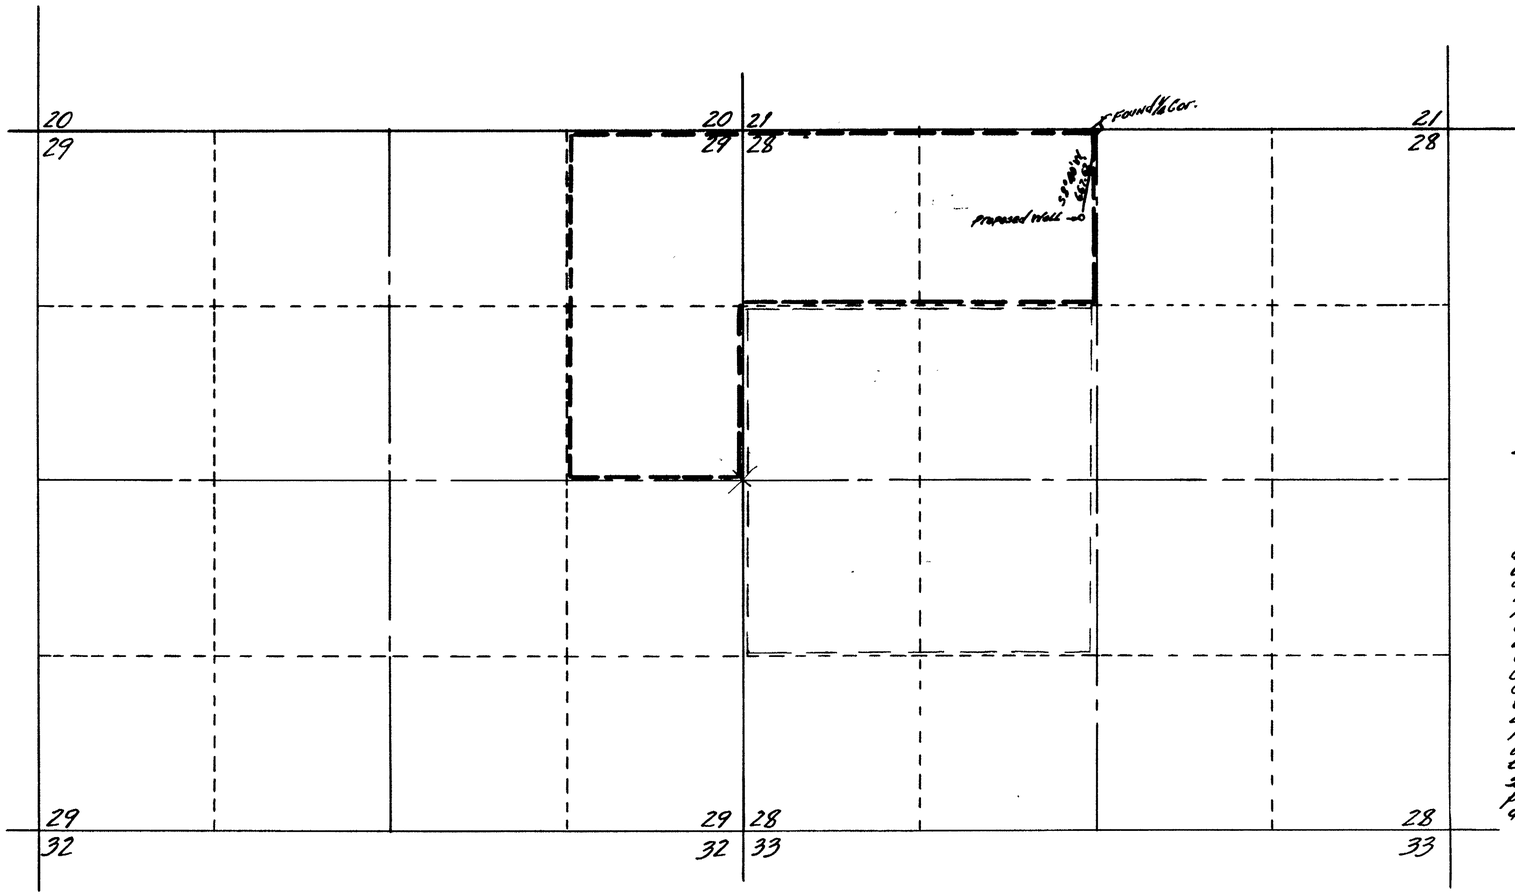

T.43N. R.37E. M.D.B.&M.

STATE OF NEVADA
COUNTY OF HUMBOLDT } S.S.

I, Richard M. Black, being first duly sworn, depose and say that this map, consisting of one sheet, has been correctly drawn to the designated scale from field notes of a survey made by me between the 15th day of March and the 17th day of March 1954. That it truly and correctly represents the proposed location and extent of the works used to divert water from underground, in Humboldt County, by Peter Christensen and Bessie S. Christensen, for irrigation purposes. That the proposed point of diversion, the approximate location and size of the diverting channel, all reservoirs or basins, the location and names of all other works which will cross or connect with the proposed works, and the boundary of all lands, showing by 40-acre subdivisions the areas proposed to be irrigated, are fully and correctly designated thereon.

Richard M. Black
STATE WATER RIGHT Surveyor

Subscribed and sworn to before me this 30th day of October, 1954.

Donalora Leighton
Notary public in and for Humboldt County, Nevada.
My Commission expires: 9/6/57.

0 60 120 180
SCALE 1-INCH = 600 ft.

FILED
Nov. 15, 1954
STATE ENGINEER'S OFFICE

STATE ENGINEER
NOV 15 1954

MAP

TO ACCOMPANY APPLICATION TO APPROPRIATE WATER FOR IRRIGATION FROM UNDERGROUND BY PETER CHRISTENSEN AND BESSIE S. CHRISTENSEN.

18670 ; 15612 File under