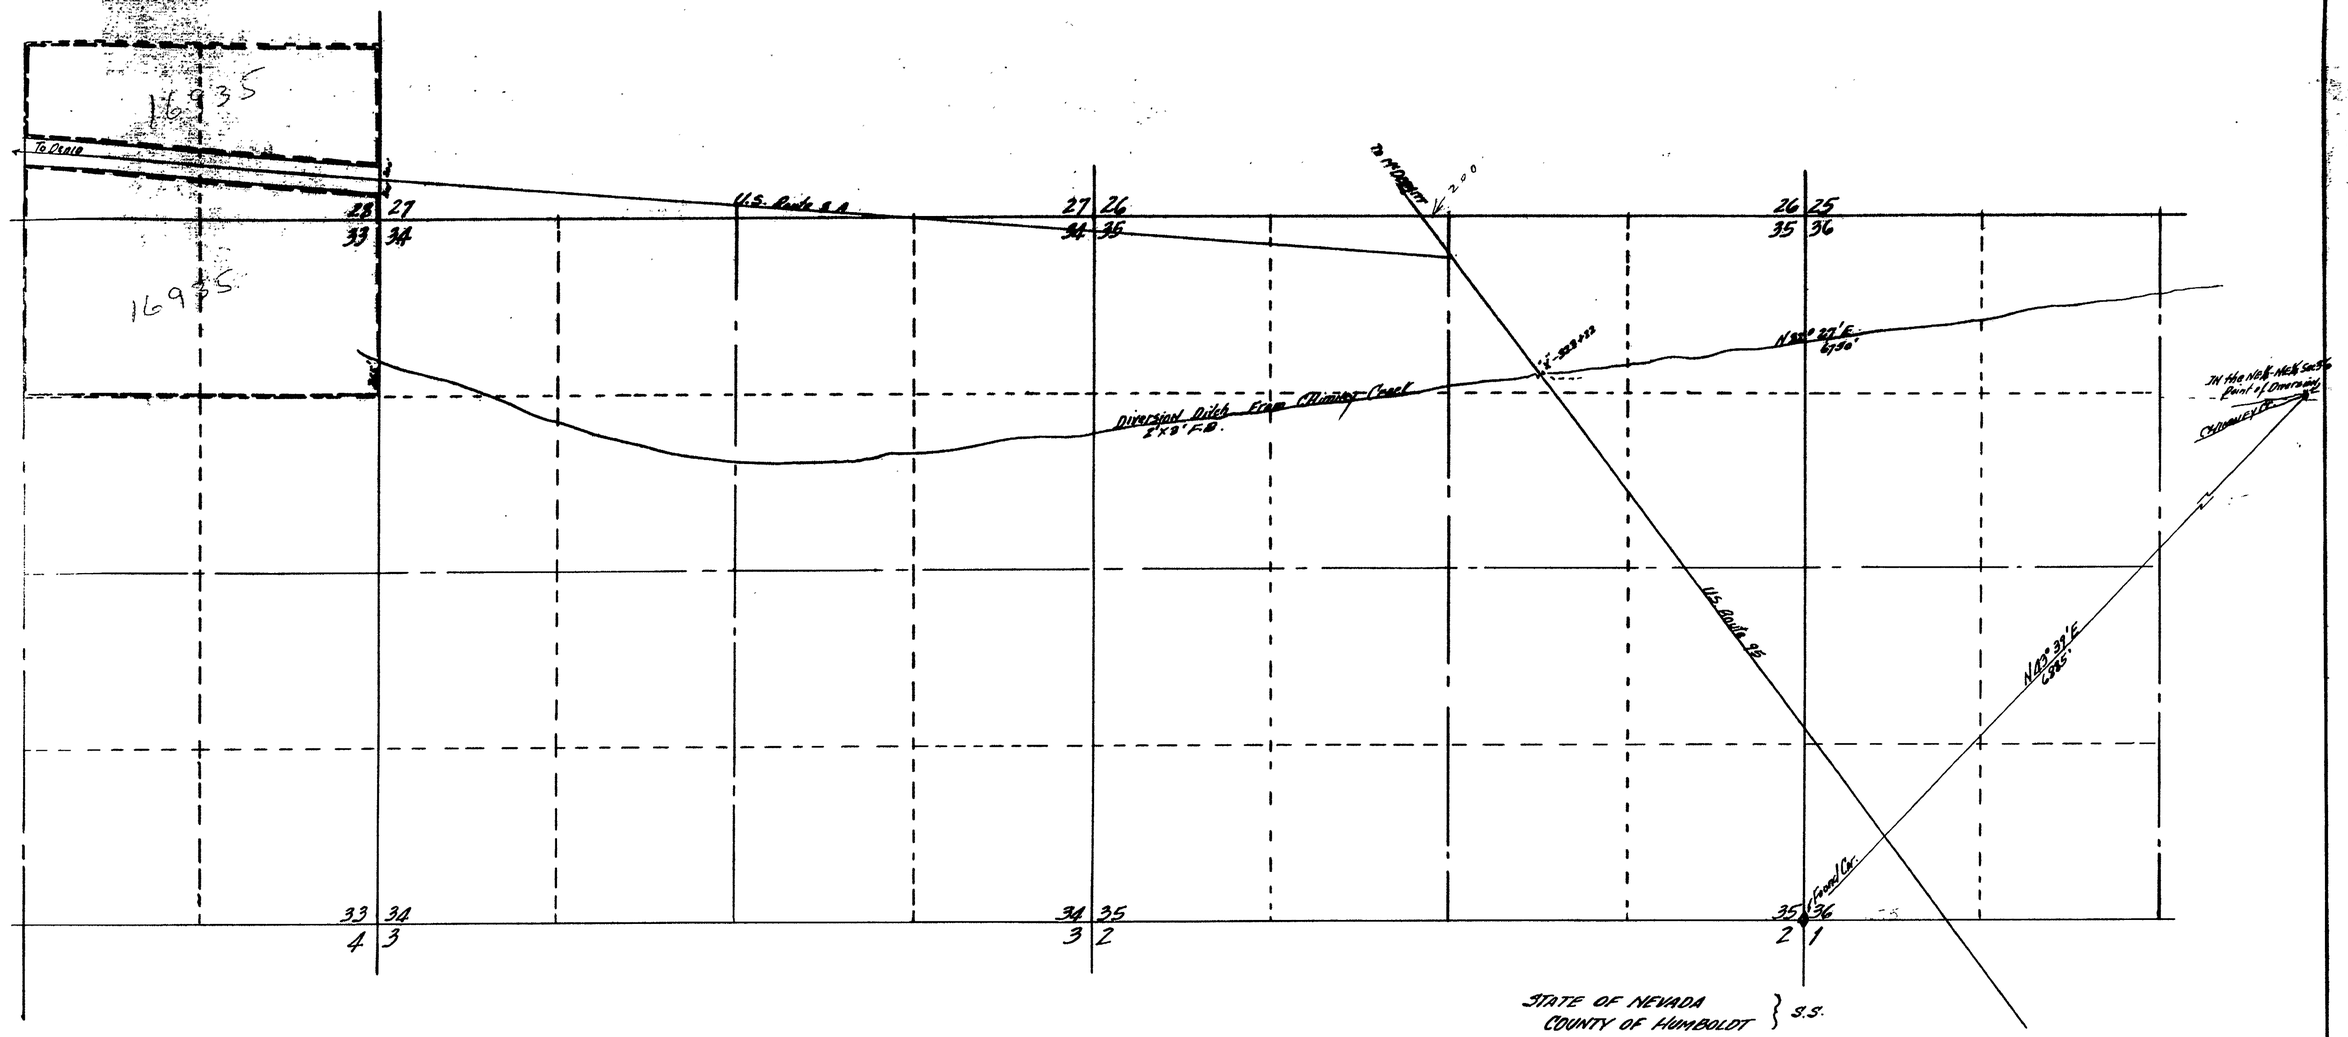


T. 41 N. R. 37 E. M.D.B. & M.

STATE OF NEVADA
COUNTY OF HUMBOLDT } S.S.

I, Richard M. Black, being first duly sworn, depose and say that this map consisting of one sheet, has been correctly drawn to the designated scale from field notes of a survey made by me between the 2nd day of September and the 11th day of September, 1954, that it truly and correctly represents the proposed location and extent of the works used to divert water from Chimney Creek, in Humboldt County, by Jean A. Prentiss, for irrigation purposes.

That the proposed location and point of diversion, the approximate location and size of the diverting channel, all reservoirs or basins, the location and names of all other works which will cross or connect with the proposed works, and the boundary of all lands, showing by 40-acre sub-division the areas proposed to be irrigated, are fully and correctly designated thereon.

Richard M. Black
State Water Right Surveyor

Subscribed and sworn to before me this 28th day of September, 1954.

Mary A. Mathews
Notary Public in and for Humboldt County, Nevada
My Commission Expires March 10, 1958

SCALE 1 INCH = 600 ft.

FILED
SEPT. 20, 1954
STATE ENGINEER'S OFFICE

OFFICE STATE ENGINEER
SEP 20 '54

MAP

TO ACCOMPANY APPLICATION TO APPROAPRIATE WATER FOR IRRIGATION FROM CHIMNEY CREEK BY JEAN A. PRENTISS

17245 - 16935 - 15627 Place In