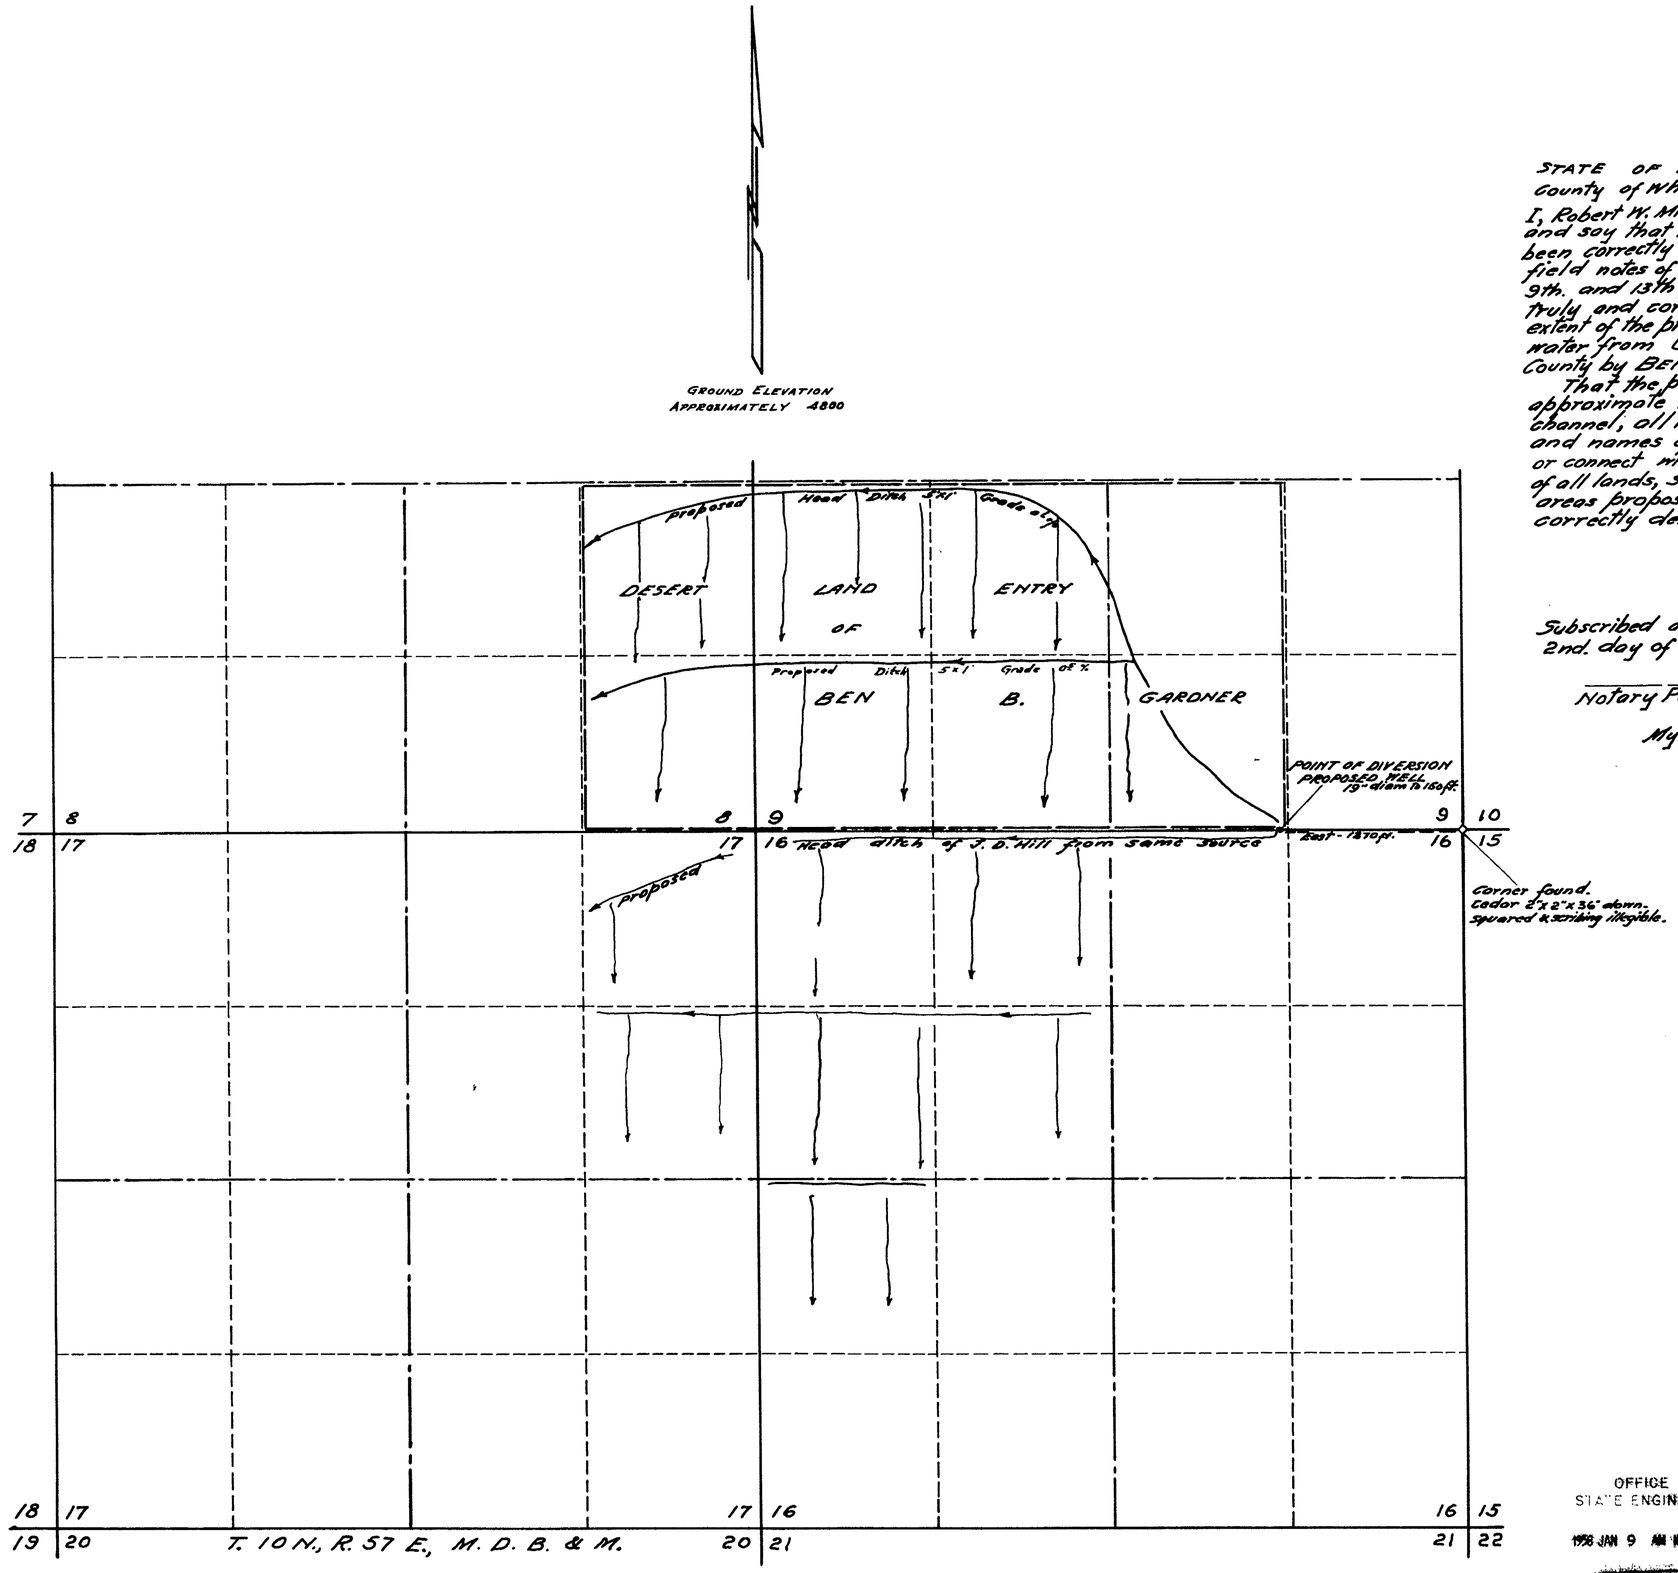

STATE OF NEVADA }
County of White Pine } SS.

I, Robert W. Millard, being first duly sworn, depose and say that this map consisting of one sheet has been correctly drawn to the designated scale from field notes of a survey made by me between the 9th. and 13th days of April, 1954; that it truly and correctly represents the location and extent of the proposed works to be used to divert water from UNDERGROUND SOURCE in Nye County by BEN B. GARDNER for irrigation purposes.

That the proposed point of diversion, the approximate location and size of the diverting channel, all reservoirs or basins, the location and names of all other works, which will cross or connect with the proposed works, and the boundary of all lands, showing by 40-acre subdivisions the areas proposed to be irrigated are fully and correctly designated thereon.

Robert W. Millard
State Water Right Surveyor

Subscribed and sworn to before me this 2nd. day of July, 1954.

R. W. Millard
Notary Public in and for White Pine County, Nevada.

My commission expires December 22, 1957.

0' 500' 1000' 2000'
SCALE 1-IN. = 600 FT.

OFFICE
STATE ENGINEER
1958 JAN 9 AM 10 39

MAP TO ACCOMPANY APPLICATION TO APPROPRIATE WATER FOR IRRIGATION BY BEN B. GARDNER FROM UNDERGROUND SOURCE

SURVEYED April 10-12, 1954. BY F.W. MILLARD & SON ELY, NEVADA.

15630