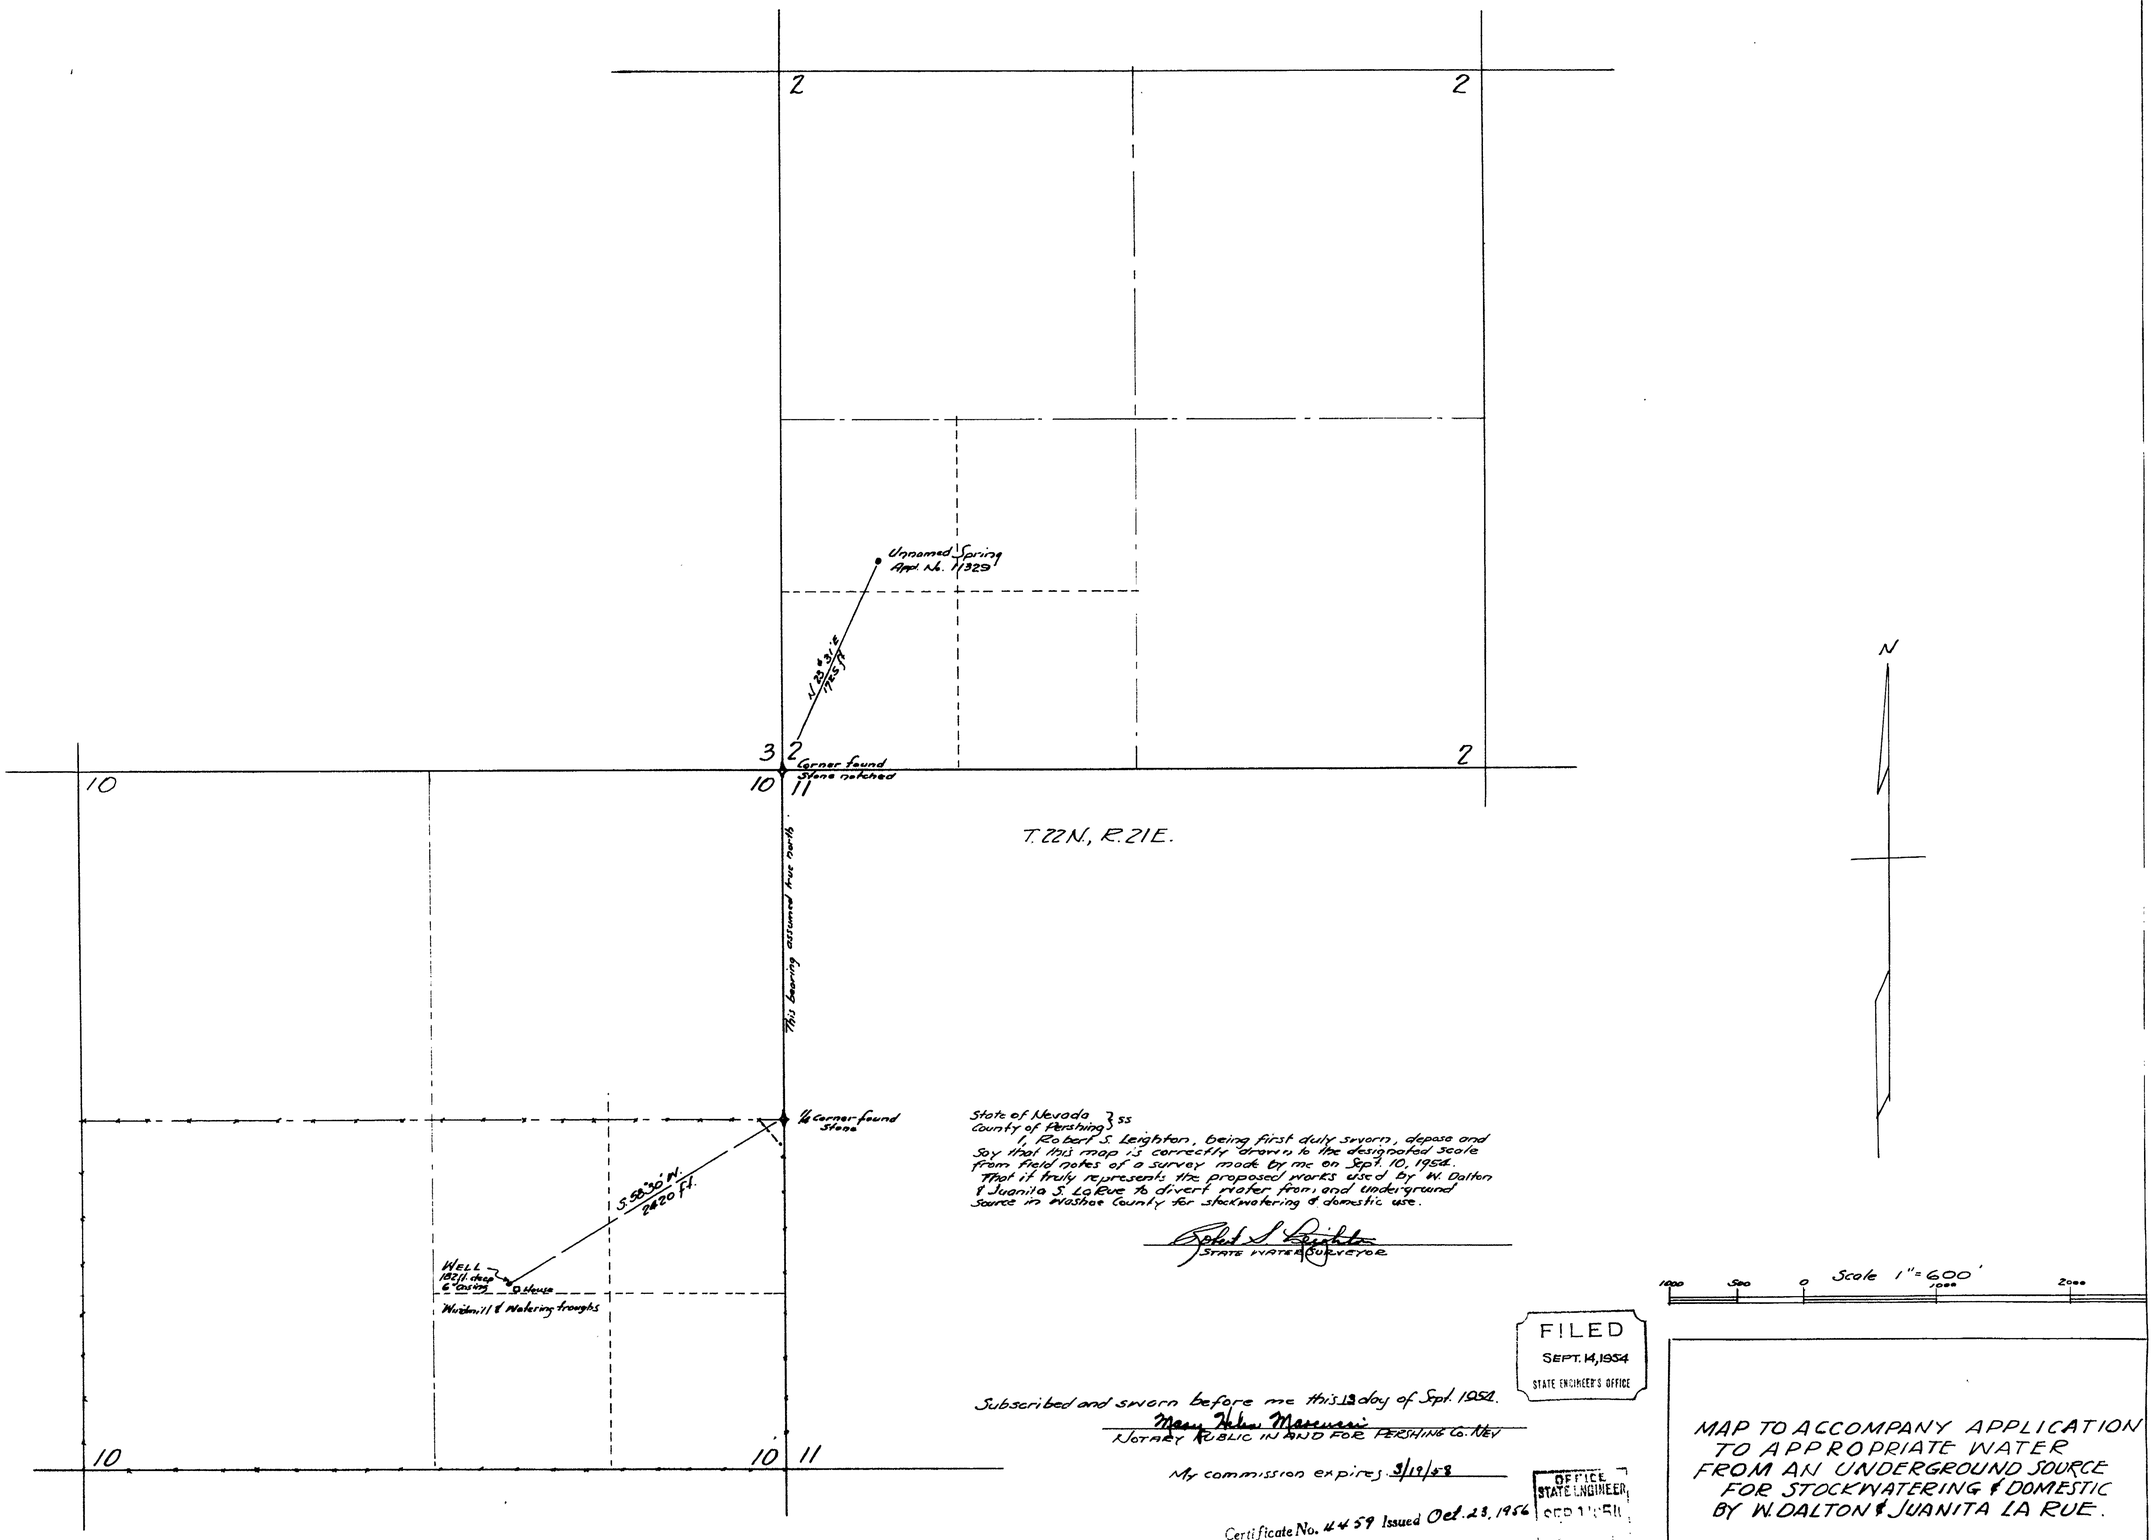

State of Nevada }
County of Pershing } ss

I, Robert S. Leighton, being first duly sworn, depose and say that this map is correctly drawn to the designated scale from field notes of a survey made by me on Sept. 10, 1954. That it truly represents the proposed works used by W. Dalton & Juanita S. La Rue to divert water from and underground source in Washoe County for stockwatering & domestic use.

Robert S. Leighton
STATE WATER SURVEYOR

FILED
SEPT. 14, 1954
STATE ENGINEER'S OFFICE

Subscribed and sworn before me this 13 day of Sept. 1954.

Mary Helen Marcucci
NOTARY PUBLIC IN AND FOR PERSHING CO. NEV

My commission expires 3/19/58

Certificate No. 4459 Issued Oct. 23, 1956

OFFICE
STATE ENGINEER
SEP 1 1958

MAP TO ACCOMPANY APPLICATION TO APPROPRIATE WATER FROM AN UNDERGROUND SOURCE FOR STOCKWATERING & DOMESTIC BY W. DALTON & JUANITA LA RUE.

15632