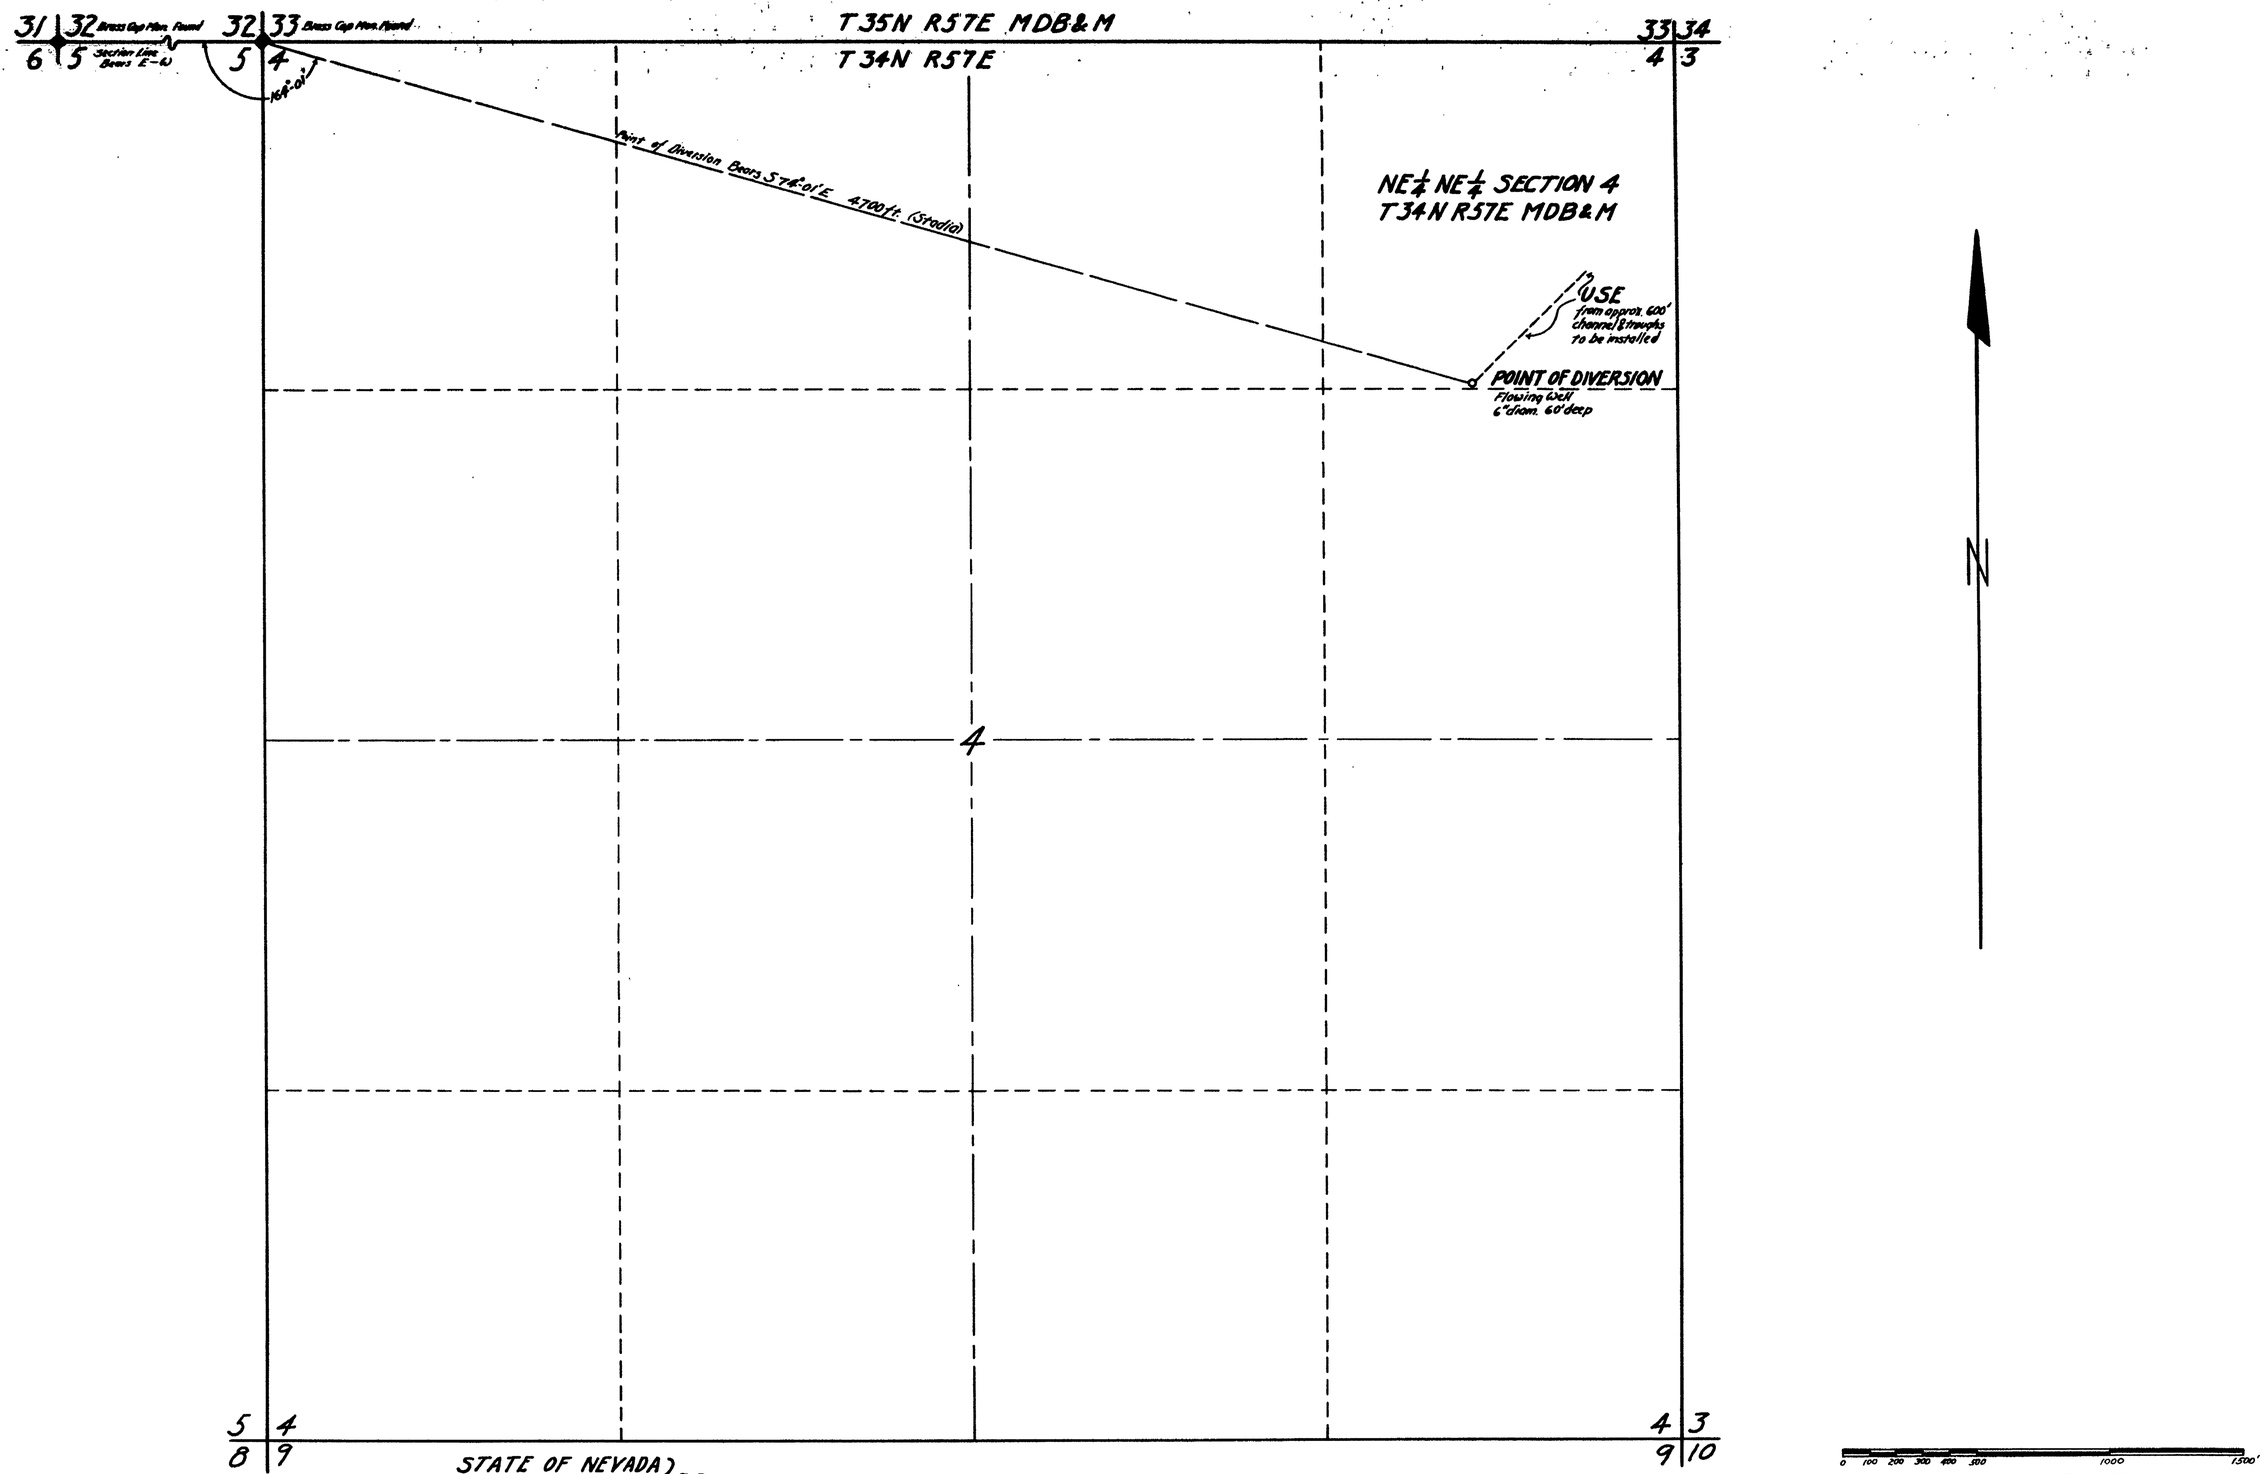

STATE OF NEVADA }
COUNTY OF ELKO } S.S.

I, W.H. Settelmeyer, being first duly sworn, depose and say that this map, consisting of one sheet, has been correctly drawn to the designated scale from field notes of a survey made by me on 6 September 1954; that it truly and correctly represents the location and extent of the works used to divert water from underground sources in Elko County by Andrew Boyd for stock watering purposes. That the point of diversion, the approximate location and size of the diverting channel or other conduit, the place and manner of use, and the location and names of all other works or streams which are crossed by, or connected with, the said works, are fully and correctly designated hereon.

W.H. Settelmeyer
STATE WATER RIGHT SURVEYOR

Subscribed and sworn to before me this 15th day of September, 1954

Joseph O. McDaniel
NOTARY PUBLIC IN AND FOR
ELKO COUNTY NEVADA

My Commission expires

FILED
SEPT. 17, 1954
STATE ENGINEER'S OFFICE

OFFICE STATE ENGINEER
SEP 17 '54
RECEIVED
ANS.

0 100 200 300 400 500 1000 1500'
SCALE: 1 IN. = 300 FT.

MAP TO ACCOMPANY
APPLICATION
TO APPROPRIATE WATER
FOR
STOCK WATERING
BY
ANDREW BOYD
FROM UNDERGROUND SOURCES IN ELKO COUNTY

15651