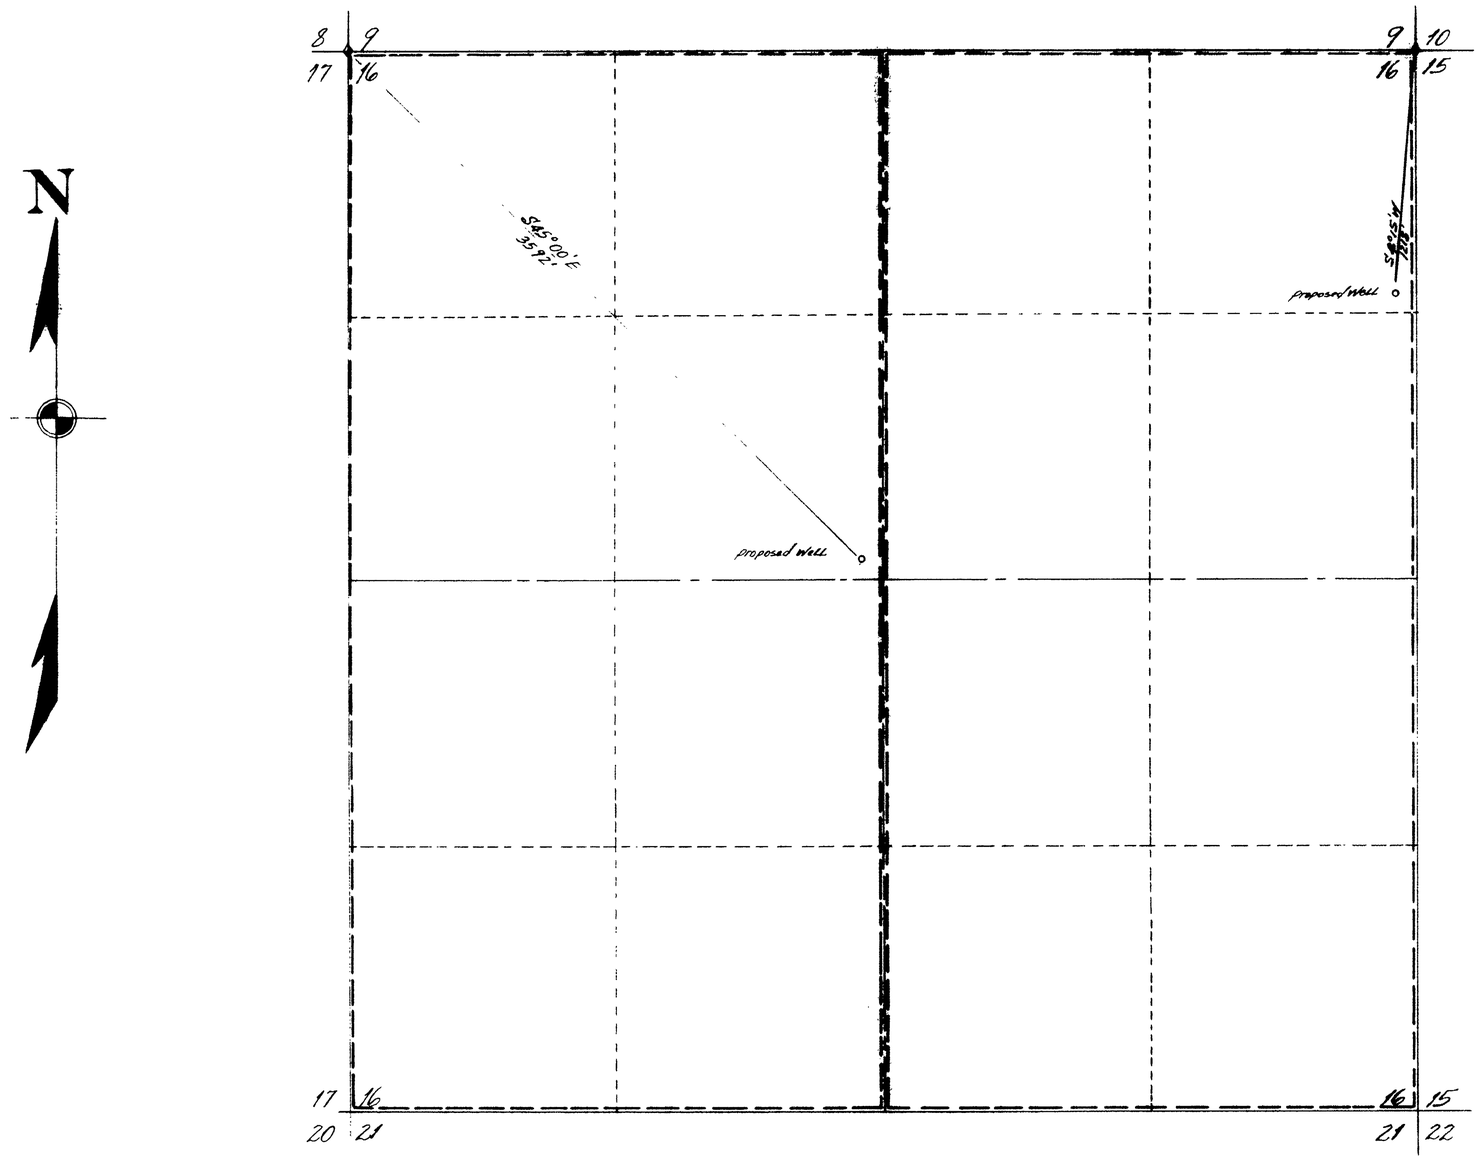

T.43N., R.37E., M.D.B&M.

STATE OF NEVADA
COUNTY OF HUMBOLDT

I, Richard M. Black, being first [illegible] and say that this map, consisting of one sheet, has been correctly drawn to the designated [illegible] from field notes of a survey made by me between the 11th day of May and the 12th day of May, that it truly and correctly represents the [illegible] location and extent of the works used to [illegible] water from underground, in Humboldt County Don Rule [redacted] for irrigation purposes. That the proposed point of diversion, the approximate location and size of the diverting channel, all reservoirs or basins, [illegible] location and names of all other works, which will cross or connect with the proposed [illegible] and the boundary of all lands, showing by 40-acre sub-divisions the areas proposed to be irrigated, are fully and correctly [illegible] thereon.

Richard M. Black
STATE WATER RIGHT SURVEYOR

Subscribed and sworn to before me this [illegible] day of [illegible]

Notary Public [illegible] Humboldt County, Nevada

SCALE

100 200 300 400

FILED
MAY 17, 1954
STATE ENGINEER'S OFFICE

MAP

TO ACCOMPANY APPLICATION
APPROPRIATE WATER FOR
IRRIGATION FROM UNDERGROUND
BY-DON RULE [redacted]

15652

15652