STATE OF NEVADA
County of White Pine } SS.

I, Robert W. Millard, being first duly sworn depose and say that this map, consisting of one sheet, has been correctly drawn to the designated scale from field notes of a survey made by me between the 11th. and 15th days of December, 1954; that it truly and correctly represents the proposed location and extent of the works used to divert the waters of TROY CREEK, in Nye County, by MIRIAM E. TAYLOR, for irrigation purposes. That the proposed point of diversion, the approximate location and size of the diverting channel, all reservoirs or basins, the location and names of all other works which will cross or connect with the proposed works, and the boundary of all lands, showing by 40-acre subdivisions the areas proposed to be irrigated, are fully and correctly designated thereon.

State Water Right Surveyor.

Subscribed and sworn to before me this 3 rd. day of March, 1955.

Notary Public in and for White Pine County, Nevada.
My commission expires February 5, 1957.

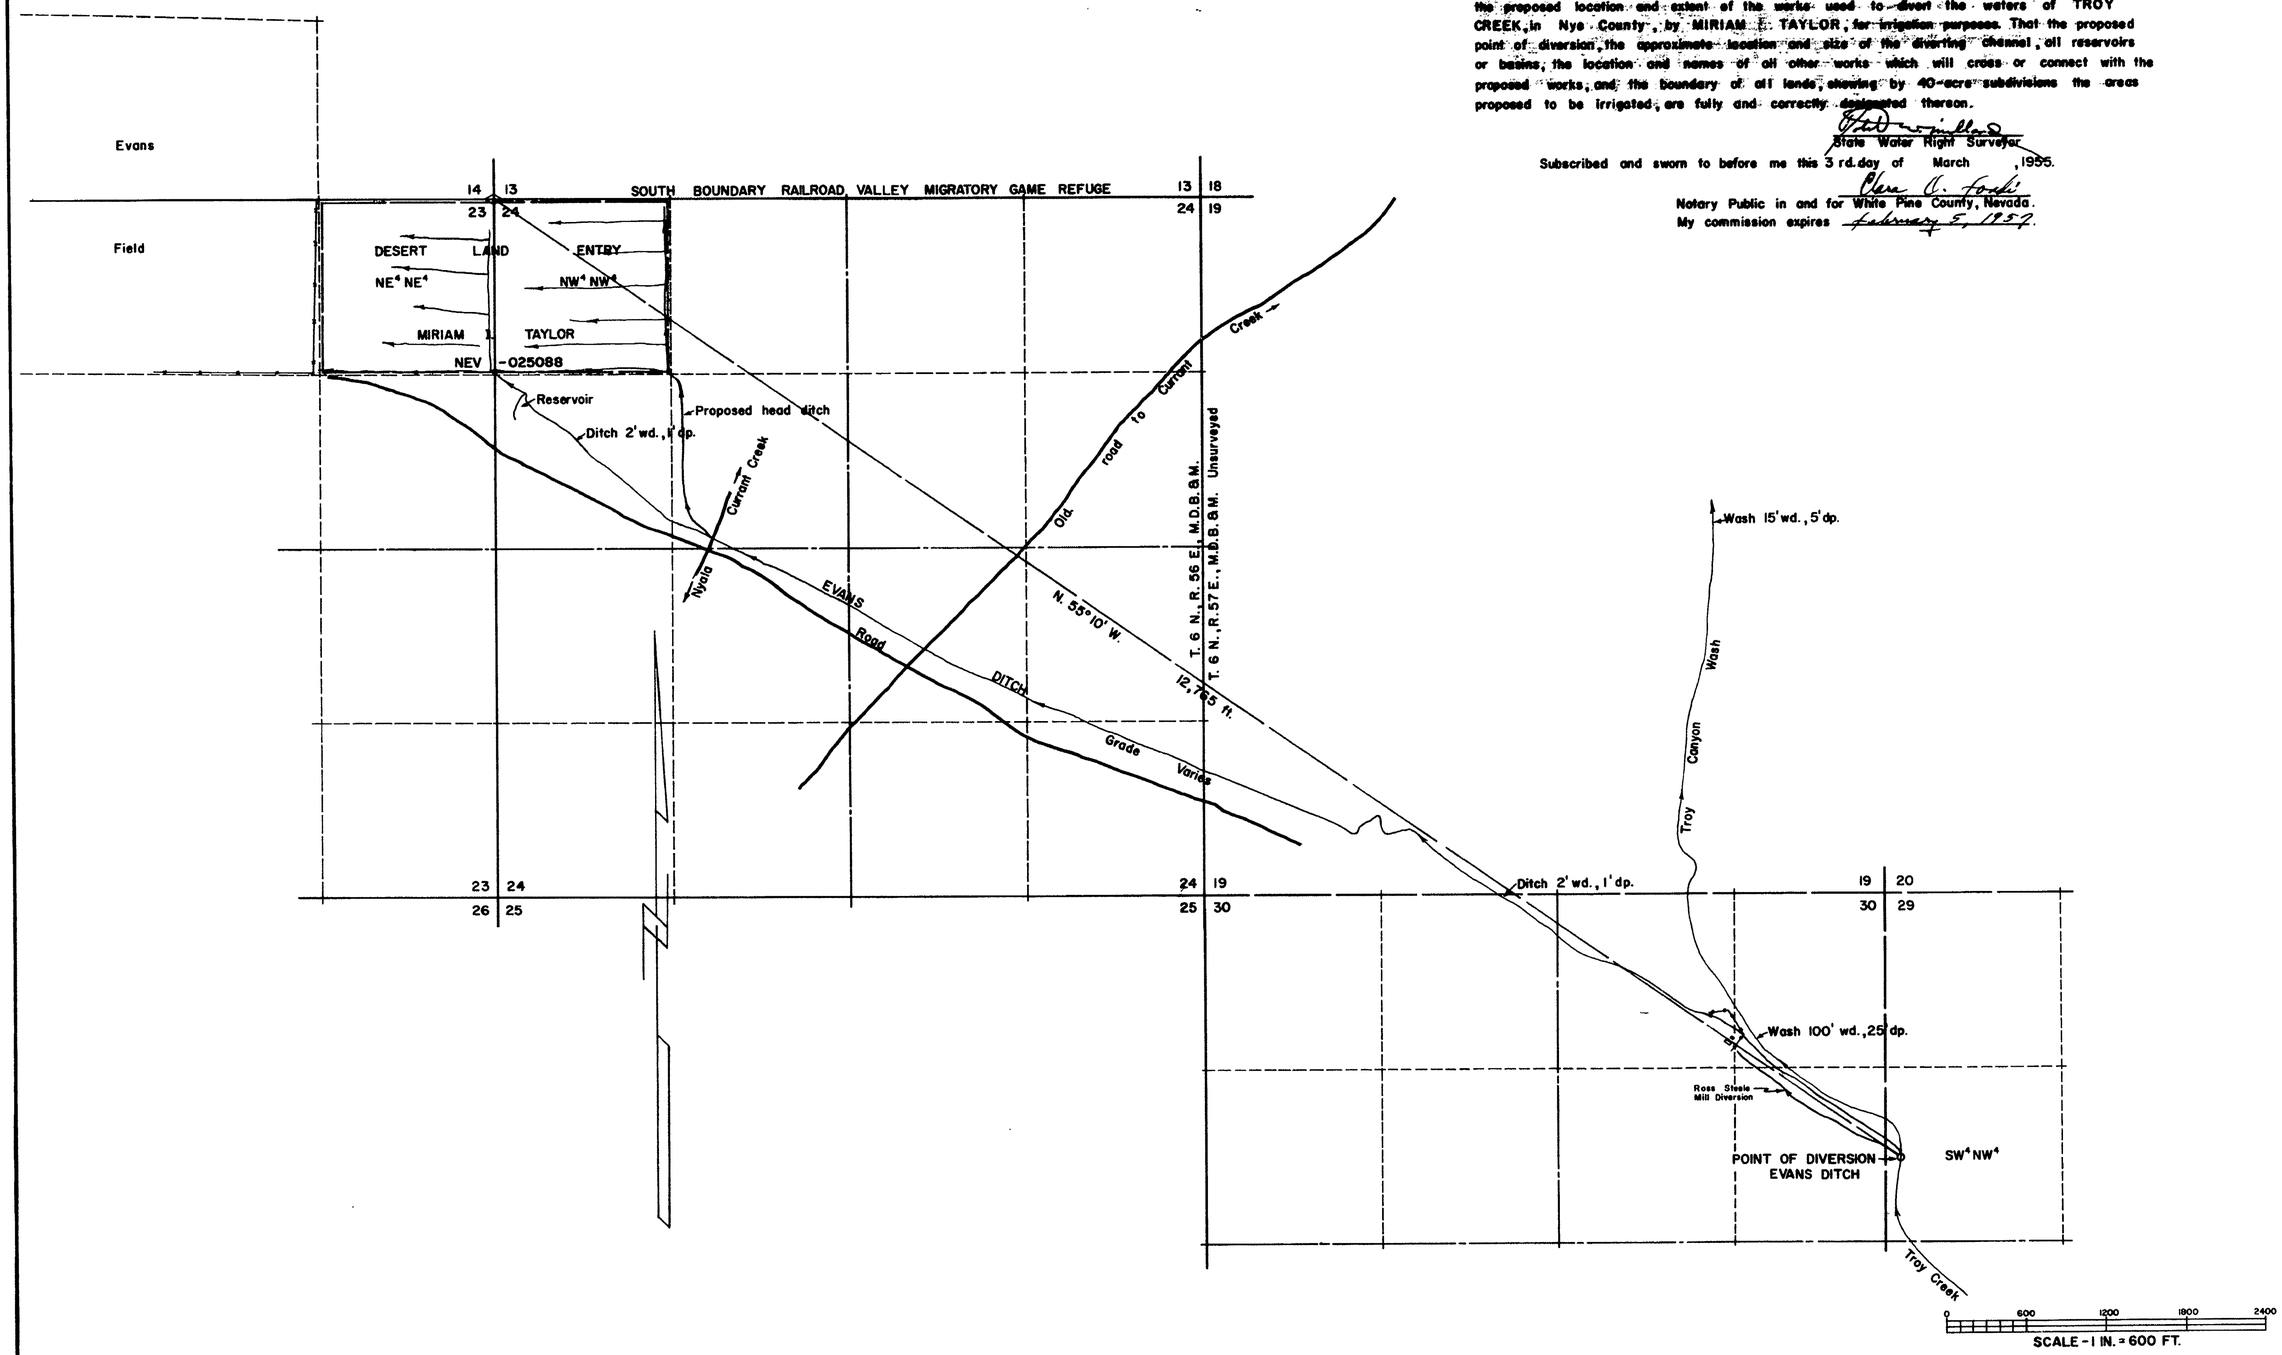

FILED
MAR 7, 1955
STATE ENGINEER'S OFFICE

OFFICE STATE ENGINEER
MAR 7 '55

MAP TO ACCOMPANY APPLICATION
TO APPROPRIATE WATER

FOR **IRRIGATION**

BY MIRIAM TAYLOR

FROM TROY CREEK

SURVEYED BY F. W. MILLARD & SON ELY, NEVADA

15653