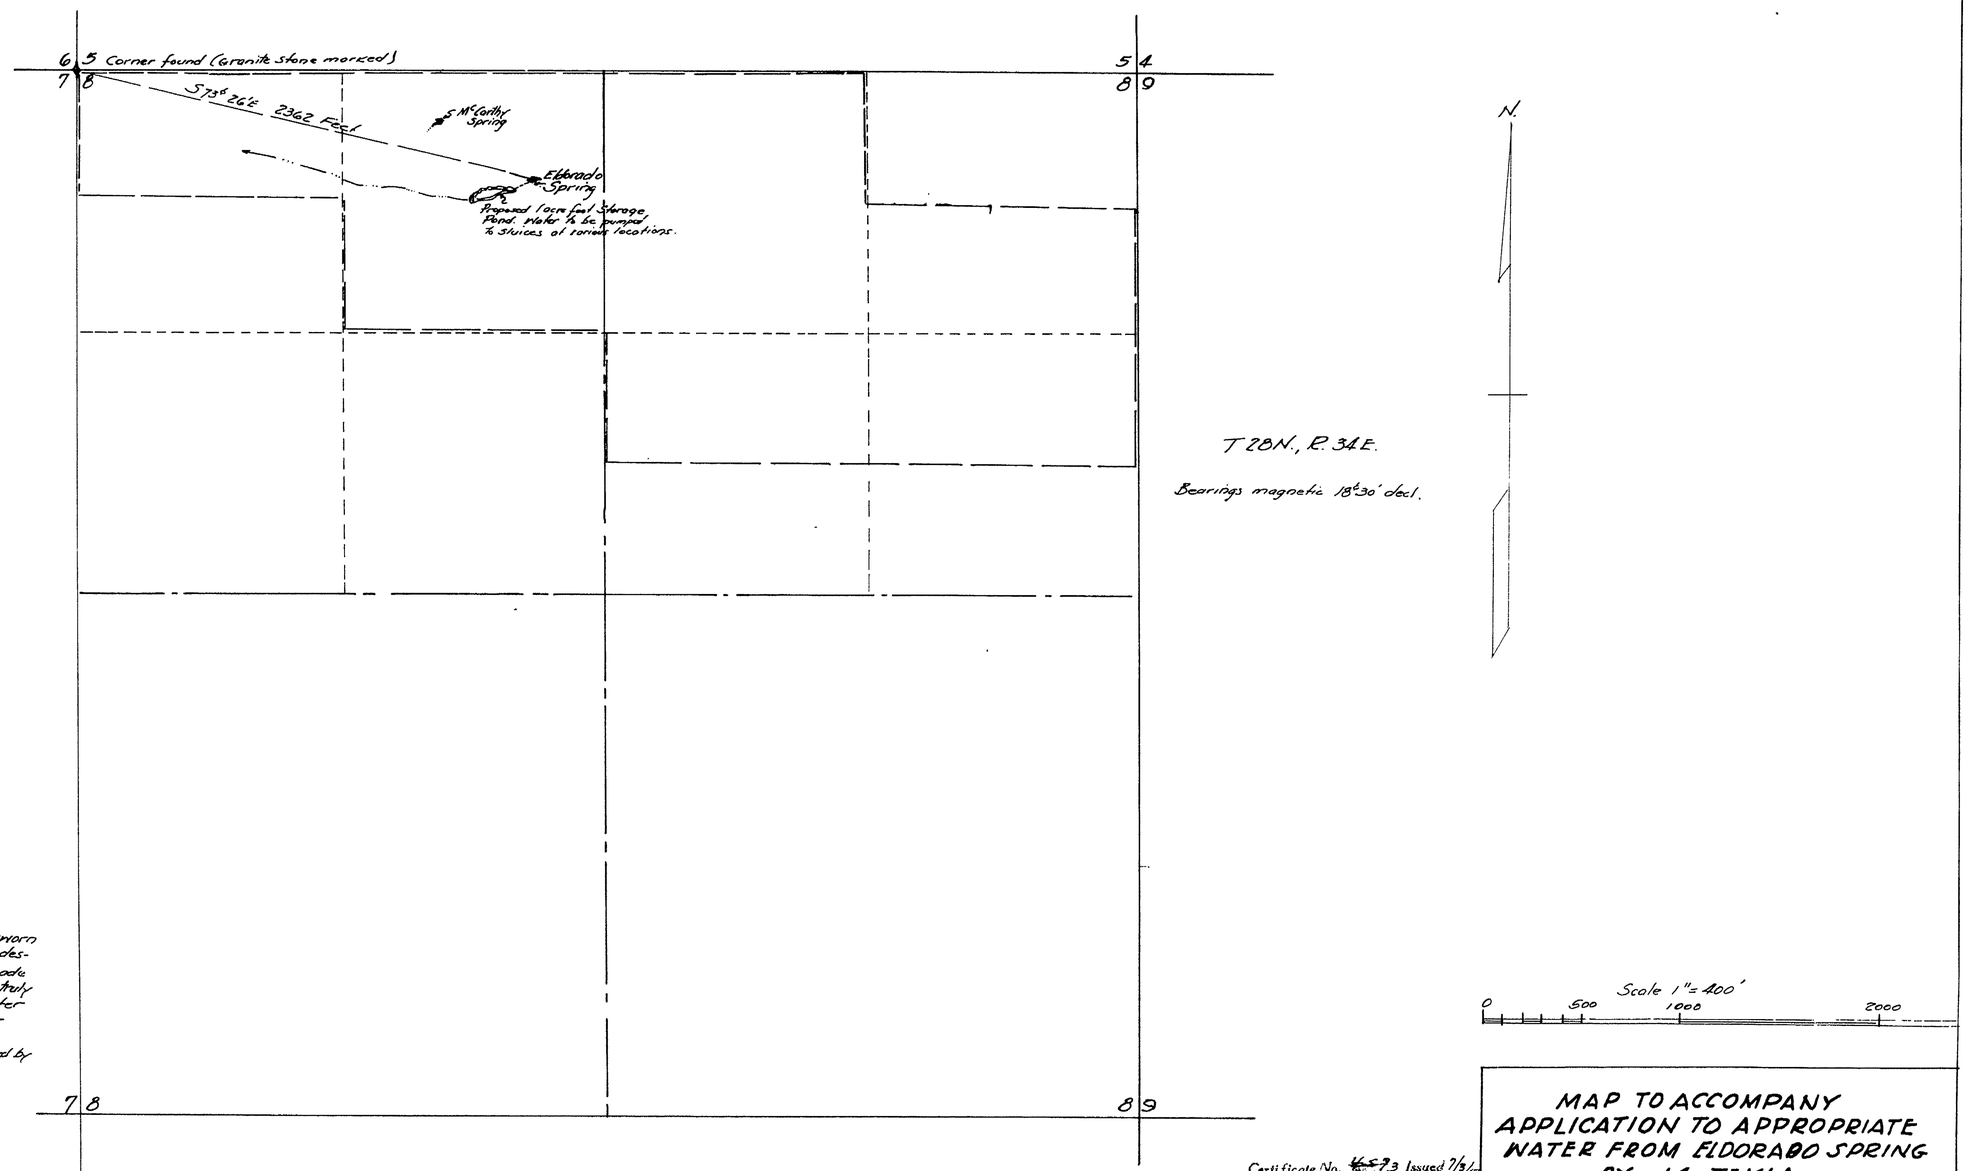

STATE OF NEVADA
COUNTY OF PERSHING } ss

I, Robert S. Leighton, being first duly sworn depose and say that this map is drawn to the designated scale from field notes of a survey made under my direction on Aug. 5, 1953. That it truly represents the proposed works to divert water from Eldorado Spring in Pershing County for mining & milling purposes by M. Tekla.

All other works connected with or crossed by said works are shown hereon

Robert S. Leighton
STATE WATER RIGHT SURVEYOR

Subscribed and sworn before me this 11th day of June, 1952

Mary Helen Massucci
Notary Public in and for Pershing County, Nevada.

Certificate No. 4573 Issued 7/8/57

FILED
JUNE 15, 1954
STATE ENGINEER'S OFFICE

OFFICE STATE ENGINEER
JUN 15 '54
RECEIVED
ANS.

MAP TO ACCOMPANY
APPLICATION TO APPROPRIATE
WATER FROM ELDORADO SPRING
BY M. TEKLA
FOR MINING & MILLING

15685

15685