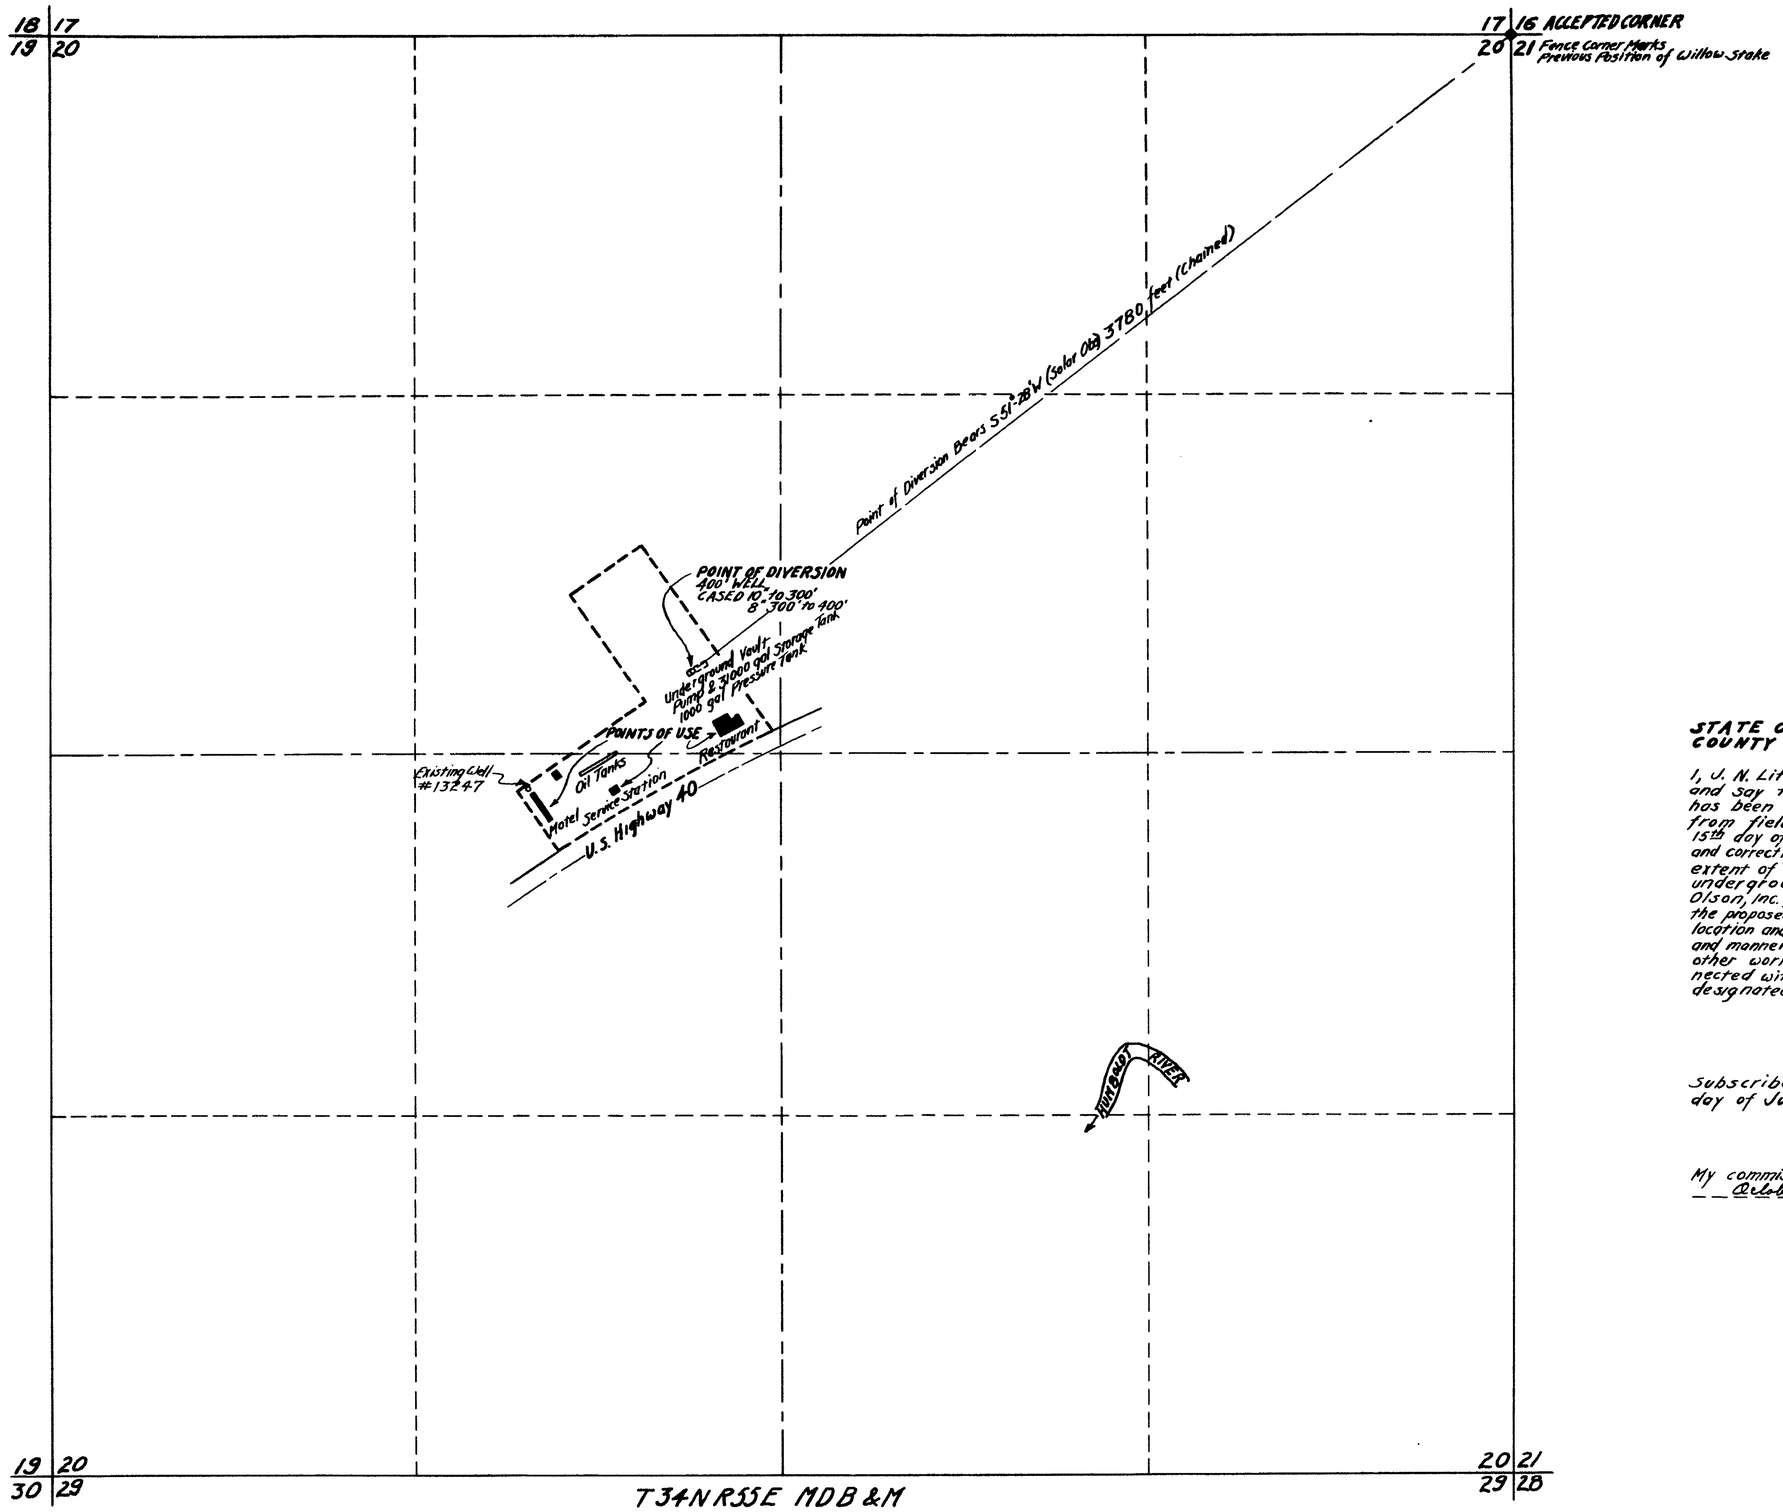

STATE OF NEVADA }
COUNTY OF ELKO } S.S.

I, J. N. Littlefield, being first duly sworn, depose and say that this map, consisting of one sheet, has been correctly drawn to the designated scale from field notes of a survey made by me on the 15th day of May and 22nd day of July, 1954; that it truly and correctly represents the proposed location and extent of the works used to divert water from underground sources in Elko County by Slim Olson, Inc., of Nevada, for Domestic purposes; that the proposed point of diversion, the approximate location and size of the diverting conduit; the place and manner of use and the location and names of all other works or streams which are crossed by or connected with said works, are fully and correctly designated hereon.

J. N. Littlefield
State Water Right Surveyor

Subscribed and sworn to before me this 26th day of July, 1954.

Etta Taber
Notary Public in and for
Elko County, Nevada

My commission expires
October 1st, 1957

SCALE: 1" = 300'

0 100 200 300 400 500 1000 1500

Certificate No. 4608 Issued 12/30/57

FILED
JULY 28, 1954
STATE ENGINEER'S OFFICE

OFFICE STATE ENGINEER
JUL 28 '54
RECEIVED
ANS.

MAP TO ACCOMPANY
APPLICATION
TO APPROPRIATE WATER
FOR
DOMESTIC USE
BY
SLIM OLSON, INC., OF NEVADA
FROM
UNDERGROUND SOURCES IN ELKO COUNTY, NEVADA

15686