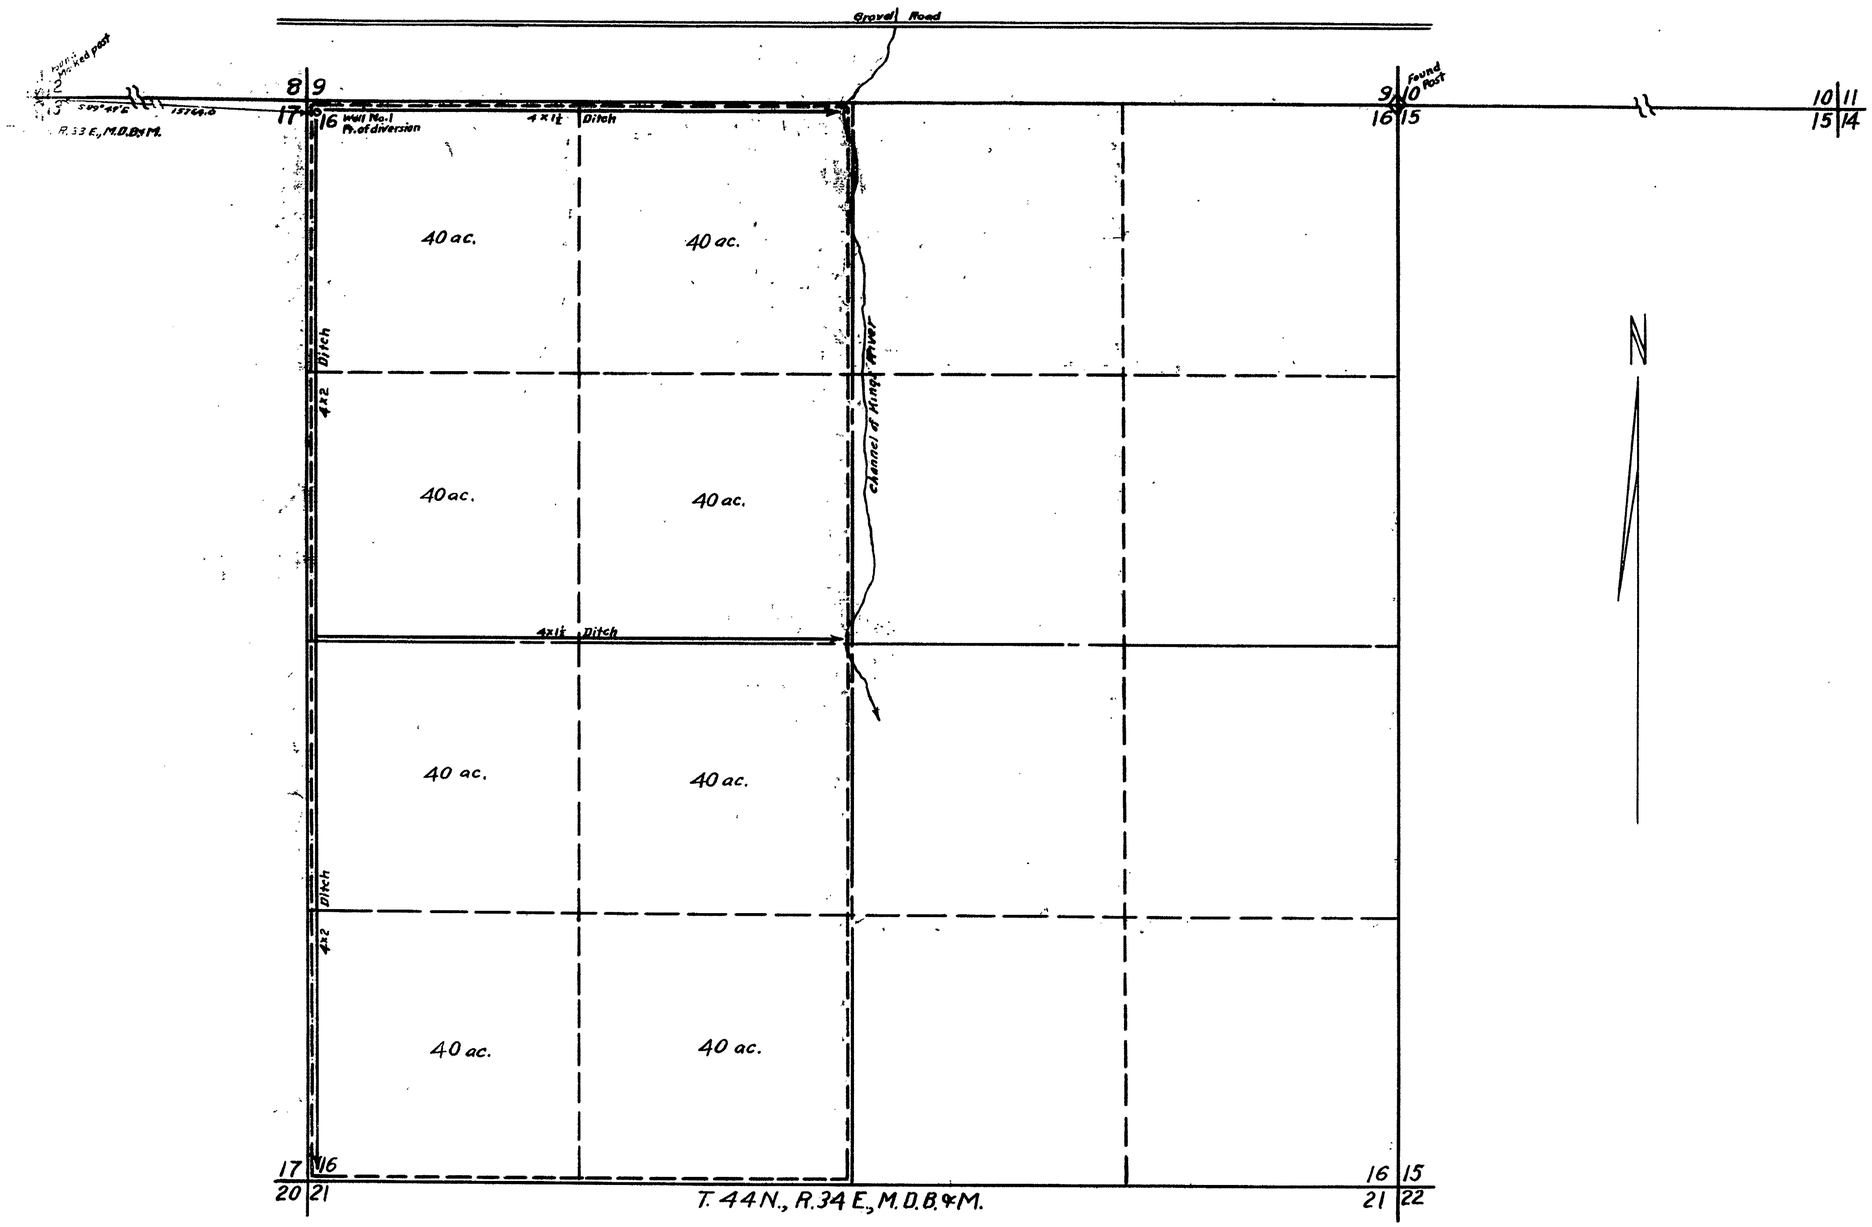

STATE OF NEVADA
COUNTY OF HUMBOLDT } SS

I, W.A. Wentz, being first duly sworn, depose and say that this map, consisting of one sheet, has been correctly drawn from field notes of a survey made by me on the 20th day of October, 1956; that it truly and correctly represents the proposed location and extent of the works used to divert water from underground, in Humboldt County, by Michael H. Pettibone, for irrigation and domestic purposes. That the proposed of diversion, the approximate location and size of the diverting channel, all reservoirs or basins, the location and names of all other works which will cross or connect with the proposed works, and the boundary of all lands, showing by 40-acre subdivisions the areas proposed to be irrigated, are fully and correctly designated thereon.

W.A. Wentz
STATE WATER RIGHT SURVEYOR

Subscribed and sworn to before me this 9th day of November, 1956

Grace W. Bell
COUNTY CLERK-HUMBOLDT COUNTY

Scale 1 in. = 400 ft.

100 0 200 400 600 800 1000 1200 1400

Note.- Overhead sprinkler system may be used in place of ditch system.

FILED
NOV 14 1956
STATE ENGINEER'S OFFICE

MAP

TO ACCOMPANY APPLICATION TO APPROPRIATE WATER FOR IRRIGATION AND DOMESTIC USE BY MICHAEL H. PETTIBONE FROM UNDERGROUND

W.A. Wentz-Civil Eng'r. R.P.E. No. 58 11-8-56

15689