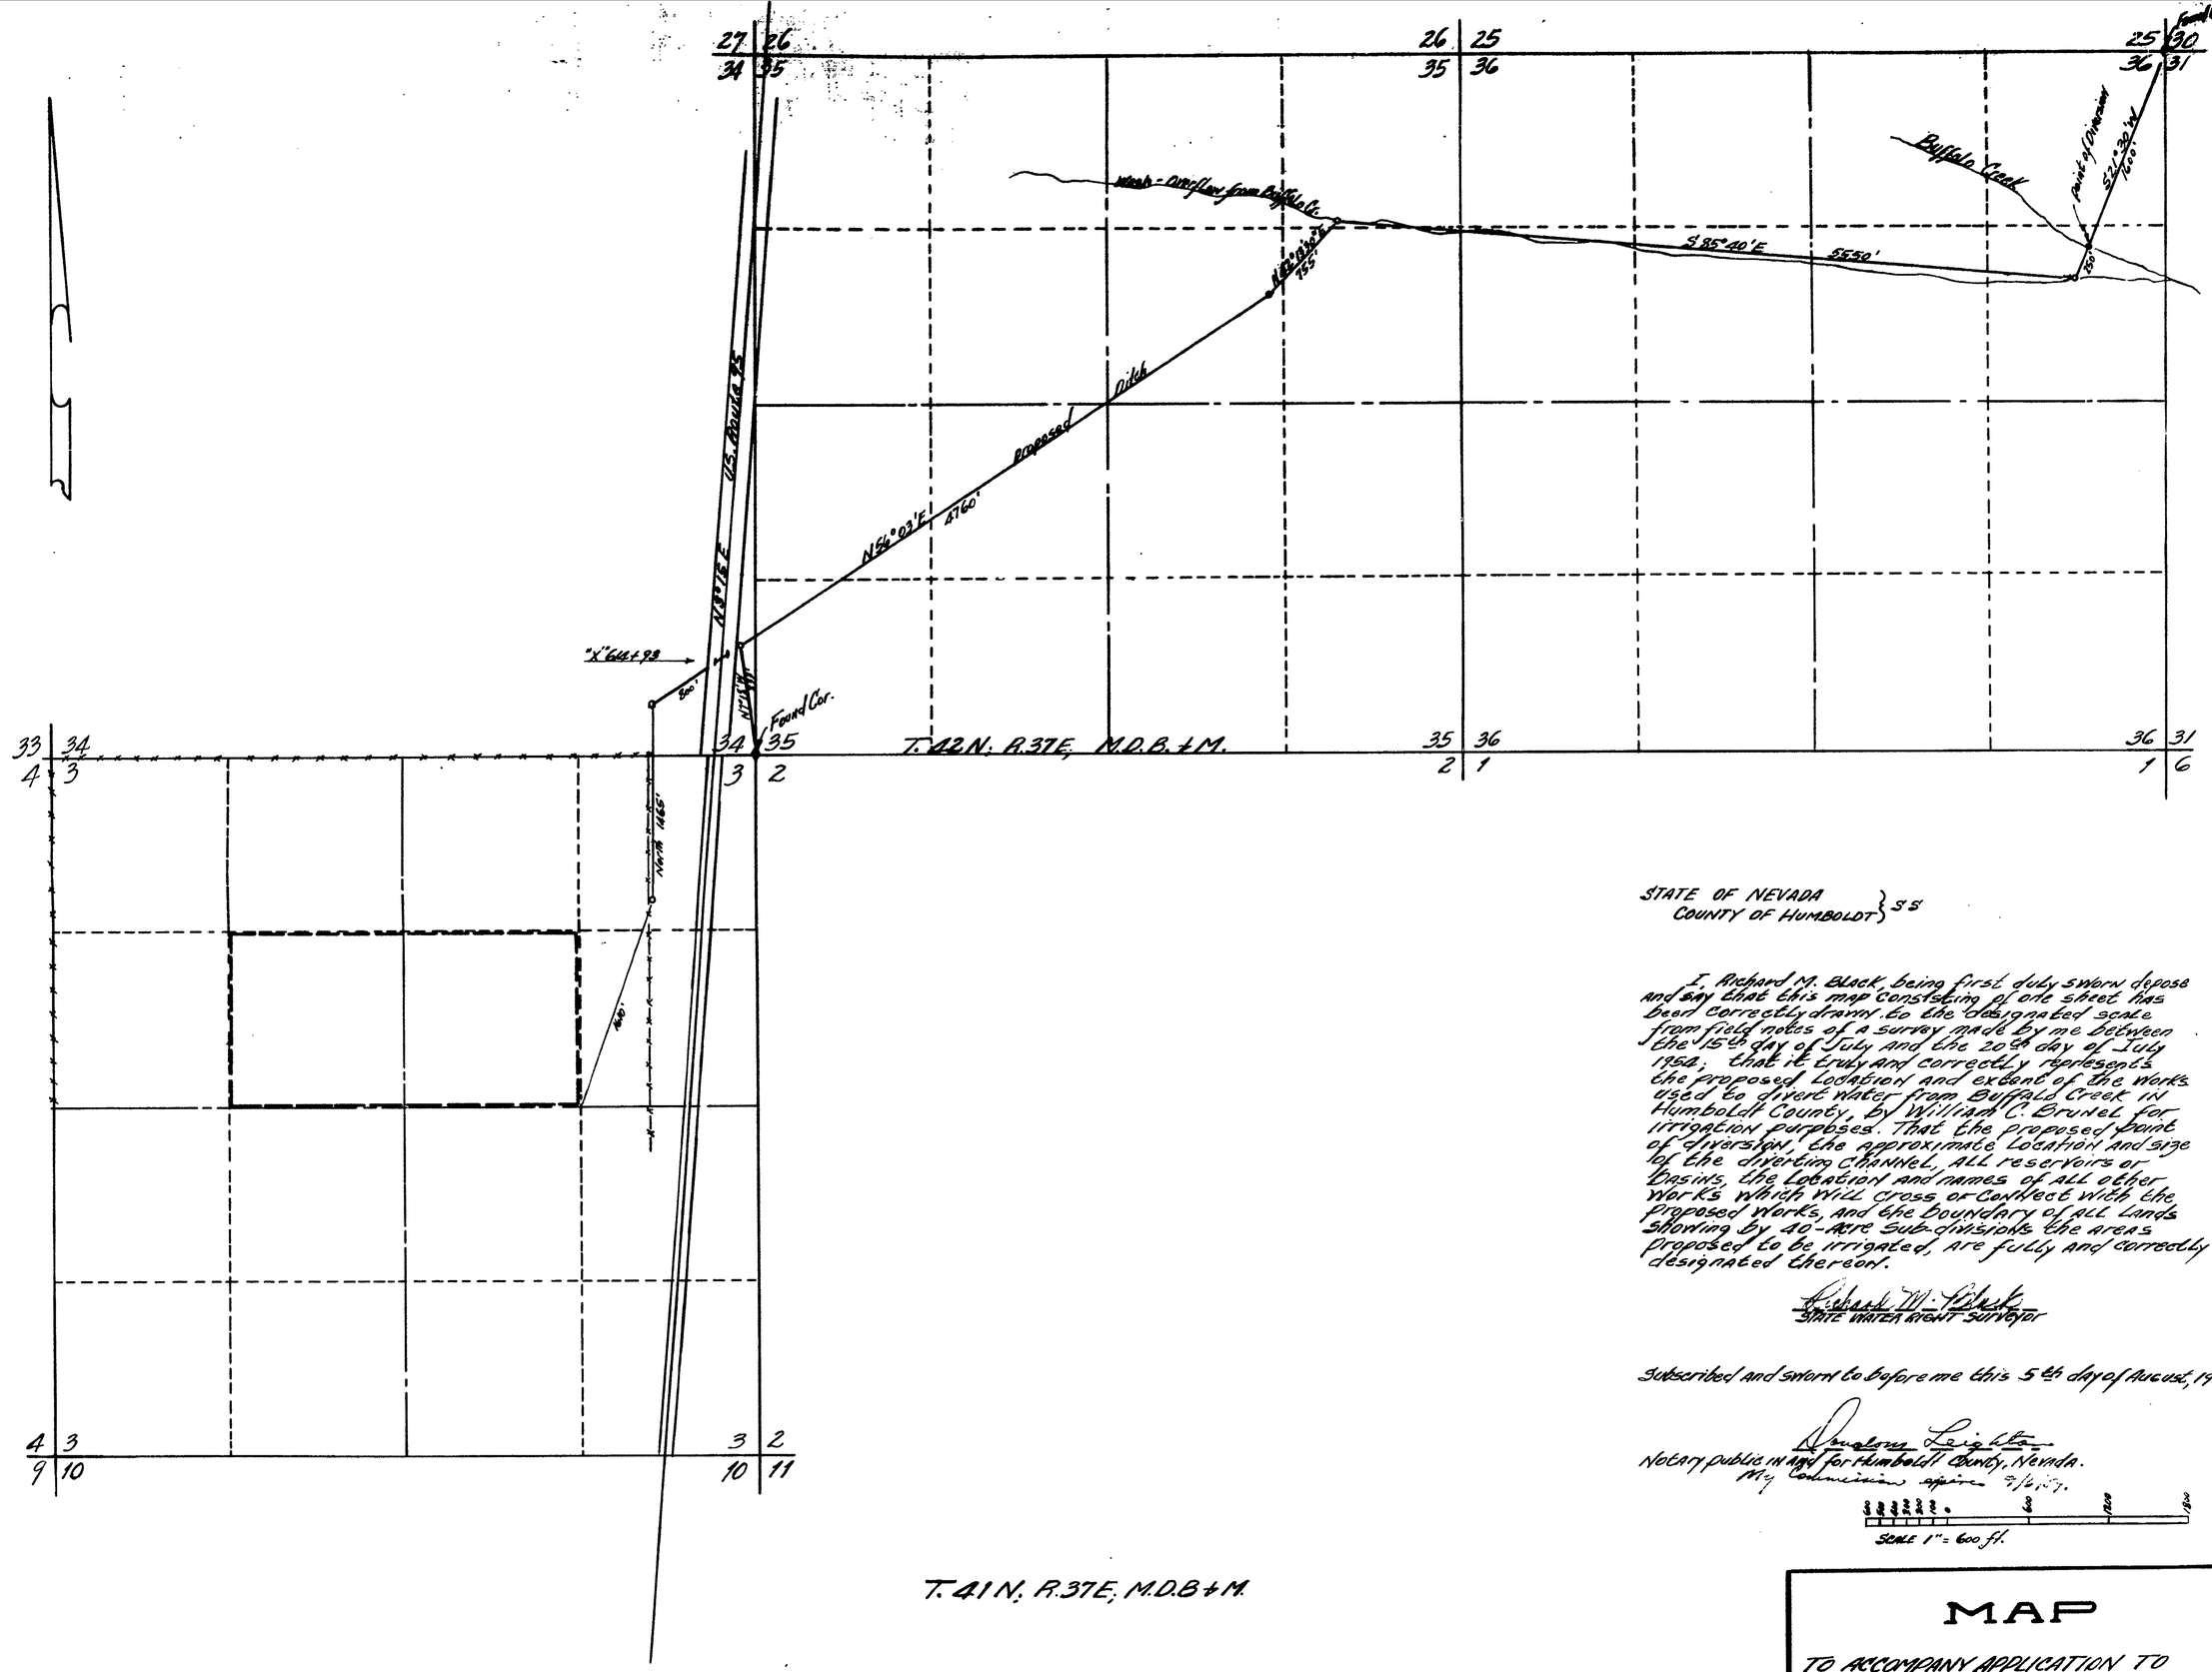

STATE OF NEVADA
COUNTY OF HUMBOLDT } SS

I, Richard M. Black, being first duly sworn depose and say that this map consisting of one sheet has been correctly drawn to the designated scale from field notes of a survey made by me between the 15th day of July and the 20th day of July 1954; that it truly and correctly represents the proposed location and extent of the works used to divert water from Buffalo Creek in Humboldt County, by William C. Brunel for irrigation purposes. That the proposed point of diversion, the approximate location and size of the diverting channel, all reservoirs or basins, the location and names of all other works which will cross or connect with the proposed works, and the boundary of all lands showing by 40-acre sub-divisions the areas proposed to be irrigated, are fully and correctly designated thereon.

Richard M. Black
STATE WATER RIGHT SURVEYOR

Subscribed and sworn to before me this 5th day of August, 1954.

Donalous Leighton
Notary public in and for Humboldt County, Nevada.
My Commission expires 9/6/57.

SCALE 1" = 600 ft.

FILED
AUG. 6, 1954
STATE ENGINEER'S OFFICE

OFFICE STATE ENGINEER
AUG 18 54
RECEIVED
ANS.

MAP

TO ACCOMPANY APPLICATION TO APPROPRIATE WATER FOR IRRIGATION FROM BUFFALO CREEK BY WILLIAM C. BRUNEL

15701